


TP-00	Cover Page
TP-01	Neighbourhood Context Plan
TP-02	Design Response
TP-03	Site Methology (Page 1 of 2)
TP-04	Site Methology (Page 2 of 2)
TP-05	Design Look & Feel
TP-06	Site Plan
TP-07	Ground Floor Plan
TP-08	Level 1 Floor Plan
TP-09	Level 2 Floor Plan
TP-10	Development Elevations Page 1 of 2
TP-11	Development Elevations Page 2 of 2
TP-12	Shadow Diagram (9am Equinox)
TP-13	Shadow Diagram (12pm Equinox)
TP-14	Shadow Diagram (3pm Equinox)
TP-15	Signage Site Plan
TP-16	Signage Elevations & Details
TP-17	Signage Elevations & Details
TP-18	Electrical Landscape Plan
TP-19	3D Perspectives
TP-20	3D Perspectives
TP-21	3D Perspectives
TP-22	Rear Page

uxo.

LEGEND

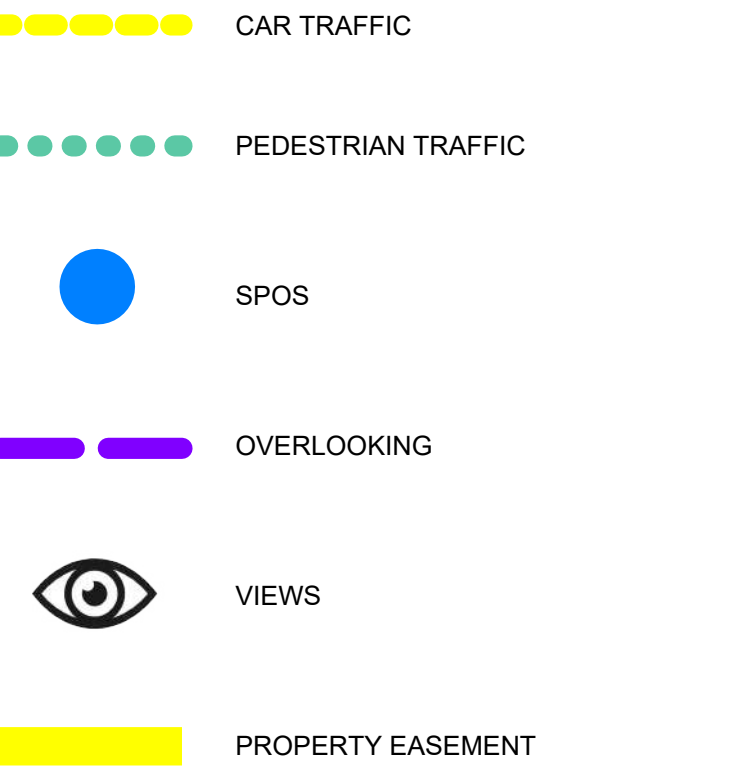


ABBREVIATIONS

SS	SINGLE STOREY
DS	DOUBLE STOREY
BB	BRICK VENEER
WB	WEATHERBOARD
RF	RENDER FINISH
AC	ARCHITECTURAL CLADDING
TR	TILED FINISH
SR	SHEET ROOFING
GAR	GARAGE
CP	CARPORT
HF	HIGH FENCE
LF	LOW FENCE
NF	NO FENCE

AMENITIES + SERVICES SCHEDULE

EDUCATION	KILOMETERS
• ST BRIGID'S CATHOLIC PS	500 m
• OFFICER PS	600 m
• BERWICK GRAMMAR	1.1 km
SHOPPING AMENITIES:	
• WOOLWORTHS OFFICER	2.9 km
• ALDI BEACONSFIELD	3.4 km
• COLES PAKENHAM	4.7 km
PUBLIC TRANSPORT:	
• TIMBERTOP BLVD (BUS 926)	350m
• BAYVIEW RD (BUS 926)	290m
• OFFICER TRAIN STATION	1.4 km
RECREATION:	
• OFFICER REC RESERVE	1.5 km
• HICKS RESERVE	1.7 km
• GILBERT RESERVE	1 km
MEDICAL/ HEALTH:	
• OFFICER FAMILY CLINIC	3.2 km
• RISE MEDICAL CENTRE	2.4 km
• MONASH HEALTH	10.4 km


OVERLAY PLAN

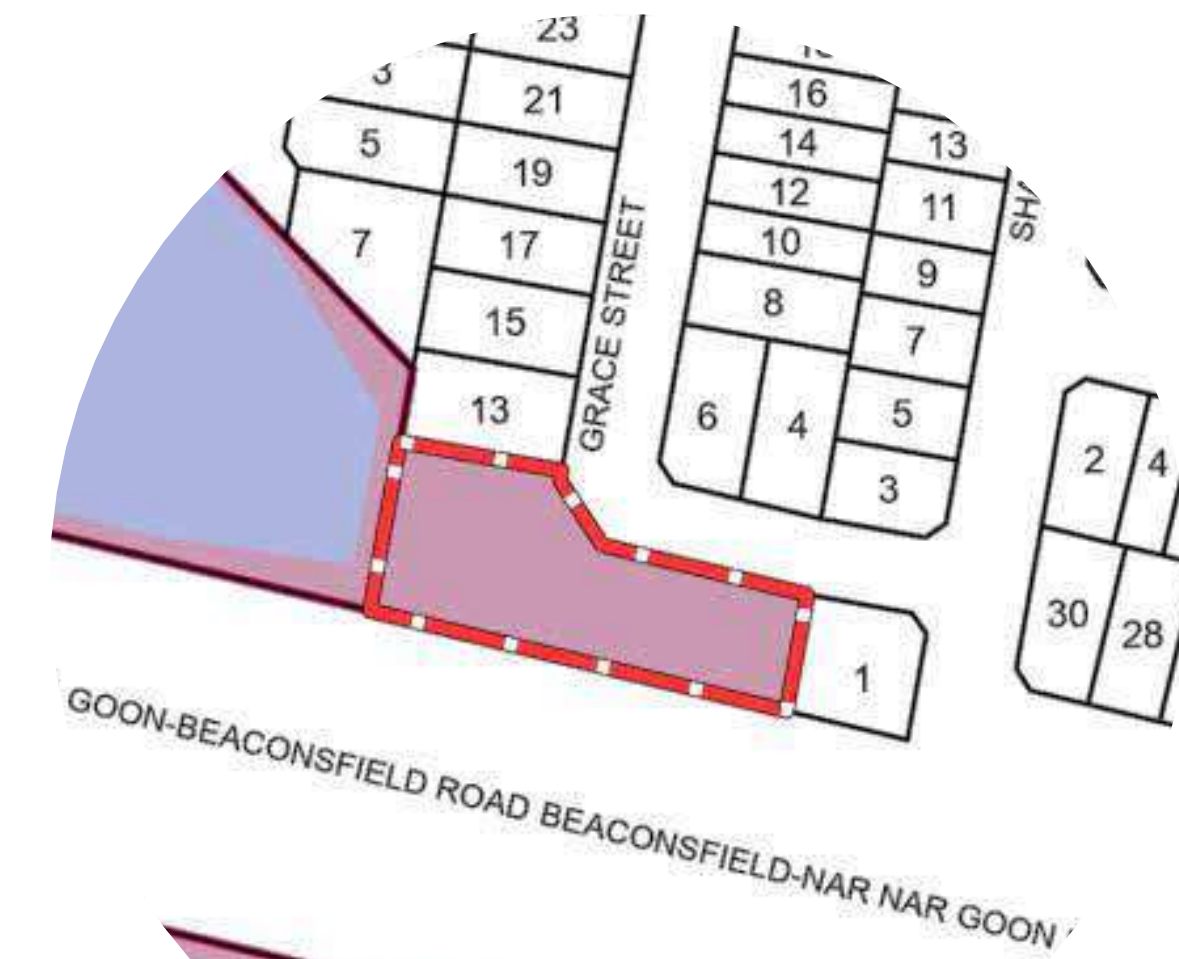

PLANNING MAP

APPROX 150m RADIUS FROM SITE

WALK SCORE:
20 OUT OF 100
(WALKSCORE.COM)

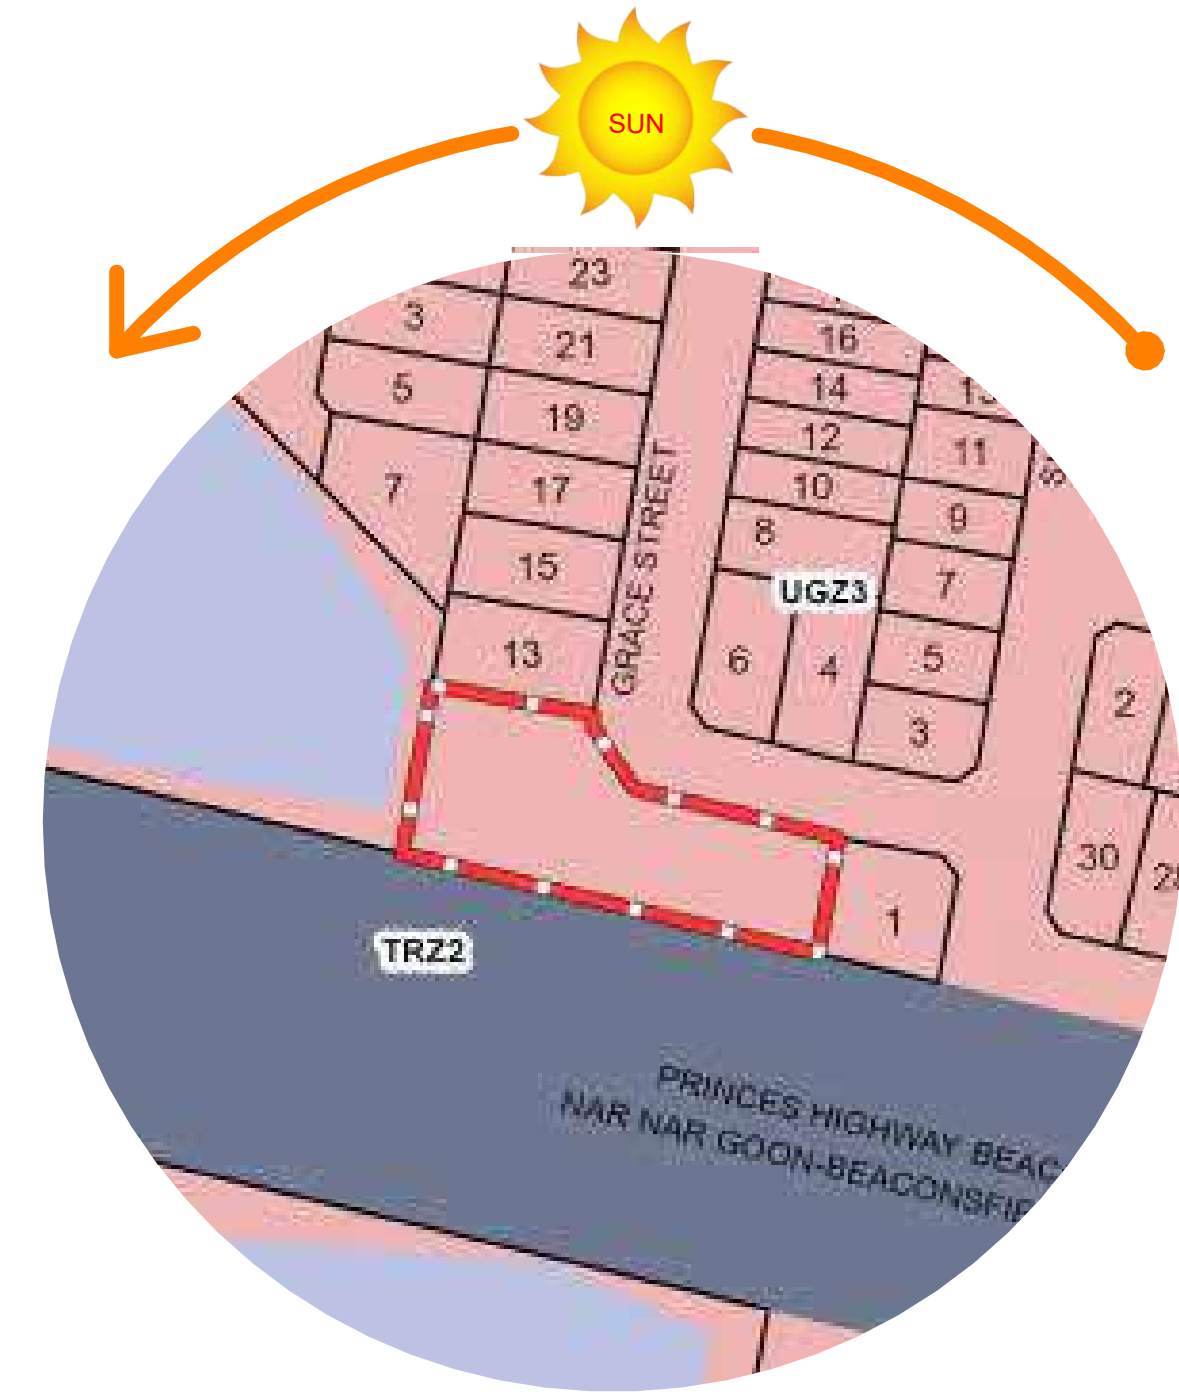

PLANNING MAP

APPROX 150m RADIUS FROM SITE

PLANNING CONTROLS:



uxd.

User Experience Design Group (UXD)

Melbourne Studio.
31 Coventry Street
Southbank, VIC 3006

T. +61 455 310 390
E. projects@uxdgroup.co
F. www.uxdgroup.co

Copyright © UXD GROUP.

The drawings, designs and specifications are strictly the copyright and property of User Experience Design Group (UXD). These plans must not be used, copied or reproduced wholly or in part without the express written permission of UXD.

Do not scale drawings. Refer to nominated dimensions only. Any drawing discrepancy or specifications shall be referred to UXD.

Project

James Hicks Pottery Site - Kiln
365 Princes Hwy, Officer VIC 3809

Clients / Developers

James Hicks Pottery Site Pty Ltd

Drawing Title


Neighbourhood Context Plan
As indicated @ A1 Format

Status

Town planning
Revision V2.6 | RFI Drawings | 25 November 2024

TP-01
2021.000

PRINCES HIGHWAY

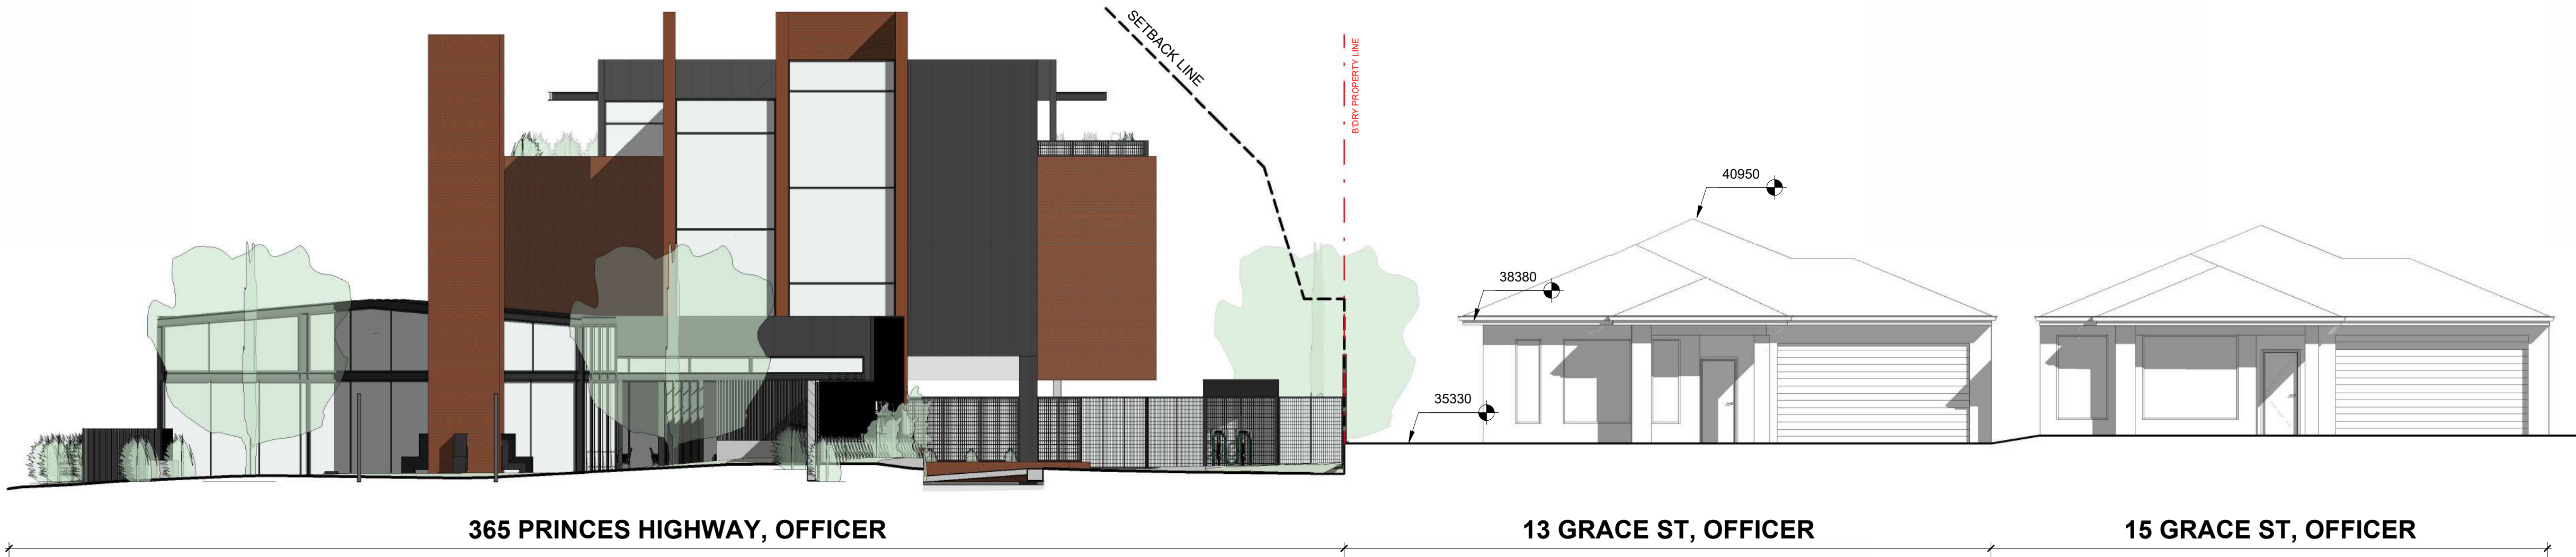

Design Response

THE DEVELOPMENT OF 365 PRINCES HWY, OFFICER RESPONDS RESPECTFULLY TO THE EXISTING KILN AND IT'S HISTORY. BY USING SIMILAR MATERIALS AND MASSING STYLES, THE DEVELOPMENT PAYS HOMAGE TO WHAT THE SITE USE TO BE.

THE PROPOSED OFFICE AND HOSPITALITY USE WILL GENERATE LIFE BACK INTO WHAT ONCE WAS A BUSTLING JAMES HICKS POTTERY SITE. AS SOON AS YOU APPROACH THE SITE FROM THE EAST AN ELEVATOR SHAFT RESEMBLING THE KILN CHIMNEY ITSELF WILL CATCH YOUR EYE AS WELL AS THE EXISTING CHIMNEY ITSELF. AS YOU ENTER FROM THE WEST YOUR EYES WILL BE DRAWN TO A BRICK OFFICE BUILDING REFLECTING THE EXISTING BUILDINGS ON SITE.

THE SHINING MATERIAL IN THIS DEVELOPMENT IS THE BRICK WORK ON THE OFFICE AND ELEVATOR SHAFT. REFLECTING THE EXISTING KILN BUILDING AND CHIMNEY THIS SHOWS A RESPECT FOR THE PAST BUT ALSO BRINGING TOGETHER THE NEW AND OLD. A POD DESIGN WITH DARK METALS AND GLAZING CREATES THAT MODERN FEEL AT THE SAME TIME. ELEMENTS SUCH AS TIMBER SLATS AND EXTENSIVE LANDSCAING HAVE BEEN ADDED TO FURTHER SOFTEN THE SITE.

IN RESPONSE TO THE NEIGHBOURHOOD CHARACTER, THE PROPOSED DEVELOPMENT ENSURES VISUAL BULK, HEIGHT AND SITING IS MAINTAINED. THE ACTIVATION OF THIS SITE WILL BRING PEOPLE INTO THIS ONCE DESERTED PROPERTY AND BRING LIFE BACK TO THE KILN



Google Maps Street View Images

User Experience Design Group (UXD)

Melbourne Studio.
31 Coventry Street
Southbank, VIC 3006

T. +61 455 310 390
E. projects@uxdgroup.co
F. www.uxdgroup.co

Copyright © UXD GROUP.

The drawings, designs and specifications are strictly the copyright and property of User Experience Design Group (UXD). These plans must not be used, copied or reproduced wholly or in part without the express written permission of UXD.

Do not scale drawings. Refer to nominated dimensions only. Any drawing discrepancy or specifications shall be referred to UXD.

Project

James Hicks Pottery Site - Kiln
365 Princes Hwy, Officer VIC 3809

Clients / Developers

James Hicks Pottery Site Pty Ltd

Drawing Title


Design Response
As indicated @ A1 Format

Status

Town planning
Revision V2.6 | RFI Drawings | 25 November 2024


uxd.

TP-02
2021.000

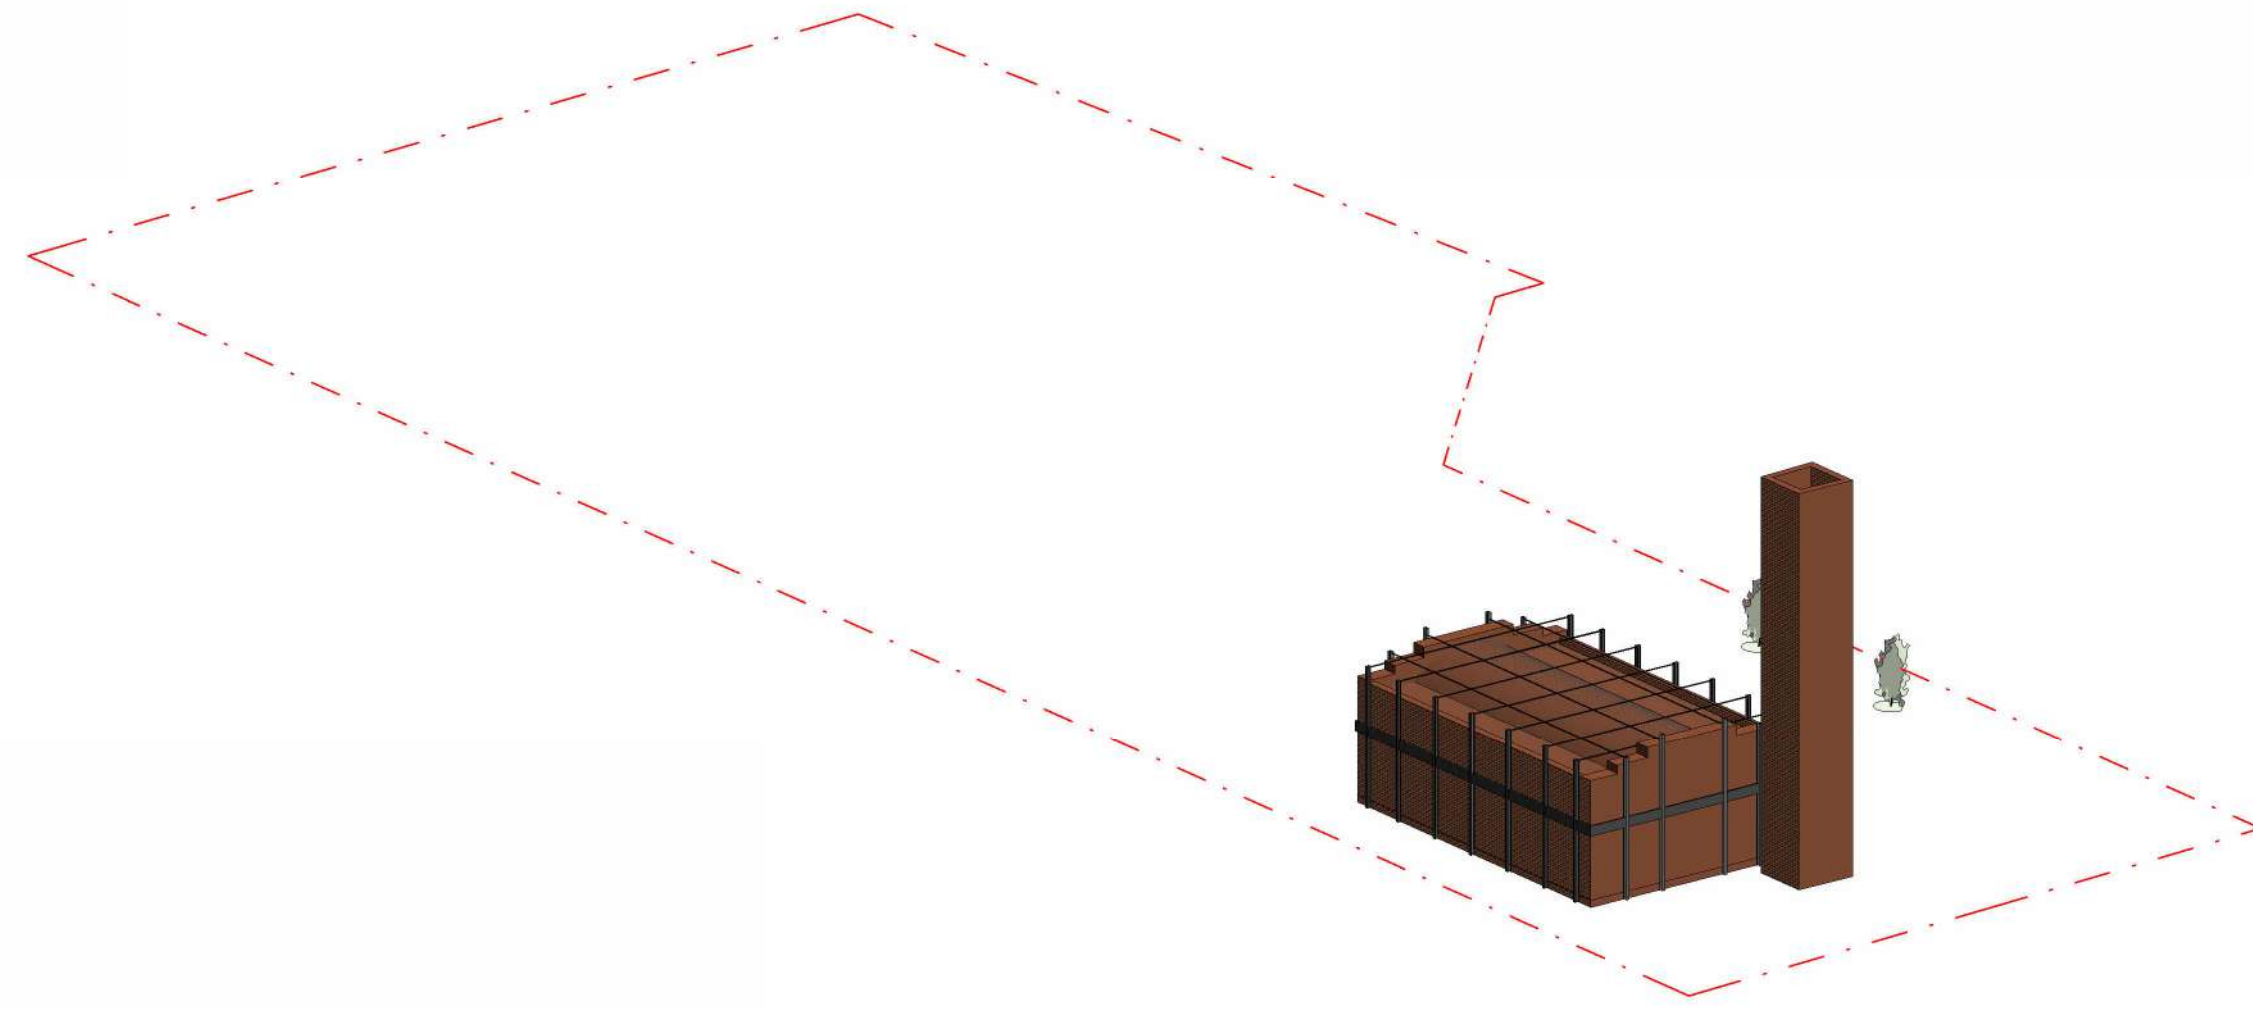


Existing Built Form

The existing kiln is set in the outer suburb of Officer. Dating back to the 1880's, the kiln was once a hustling and bustling James Hicks Pottery Site. This site provides great opportunity to re-activate the kiln by adding hospitality and office spaces to the previously abandoned site. This proposal will enhance the streetscape and provide further typologies to an emerging area.

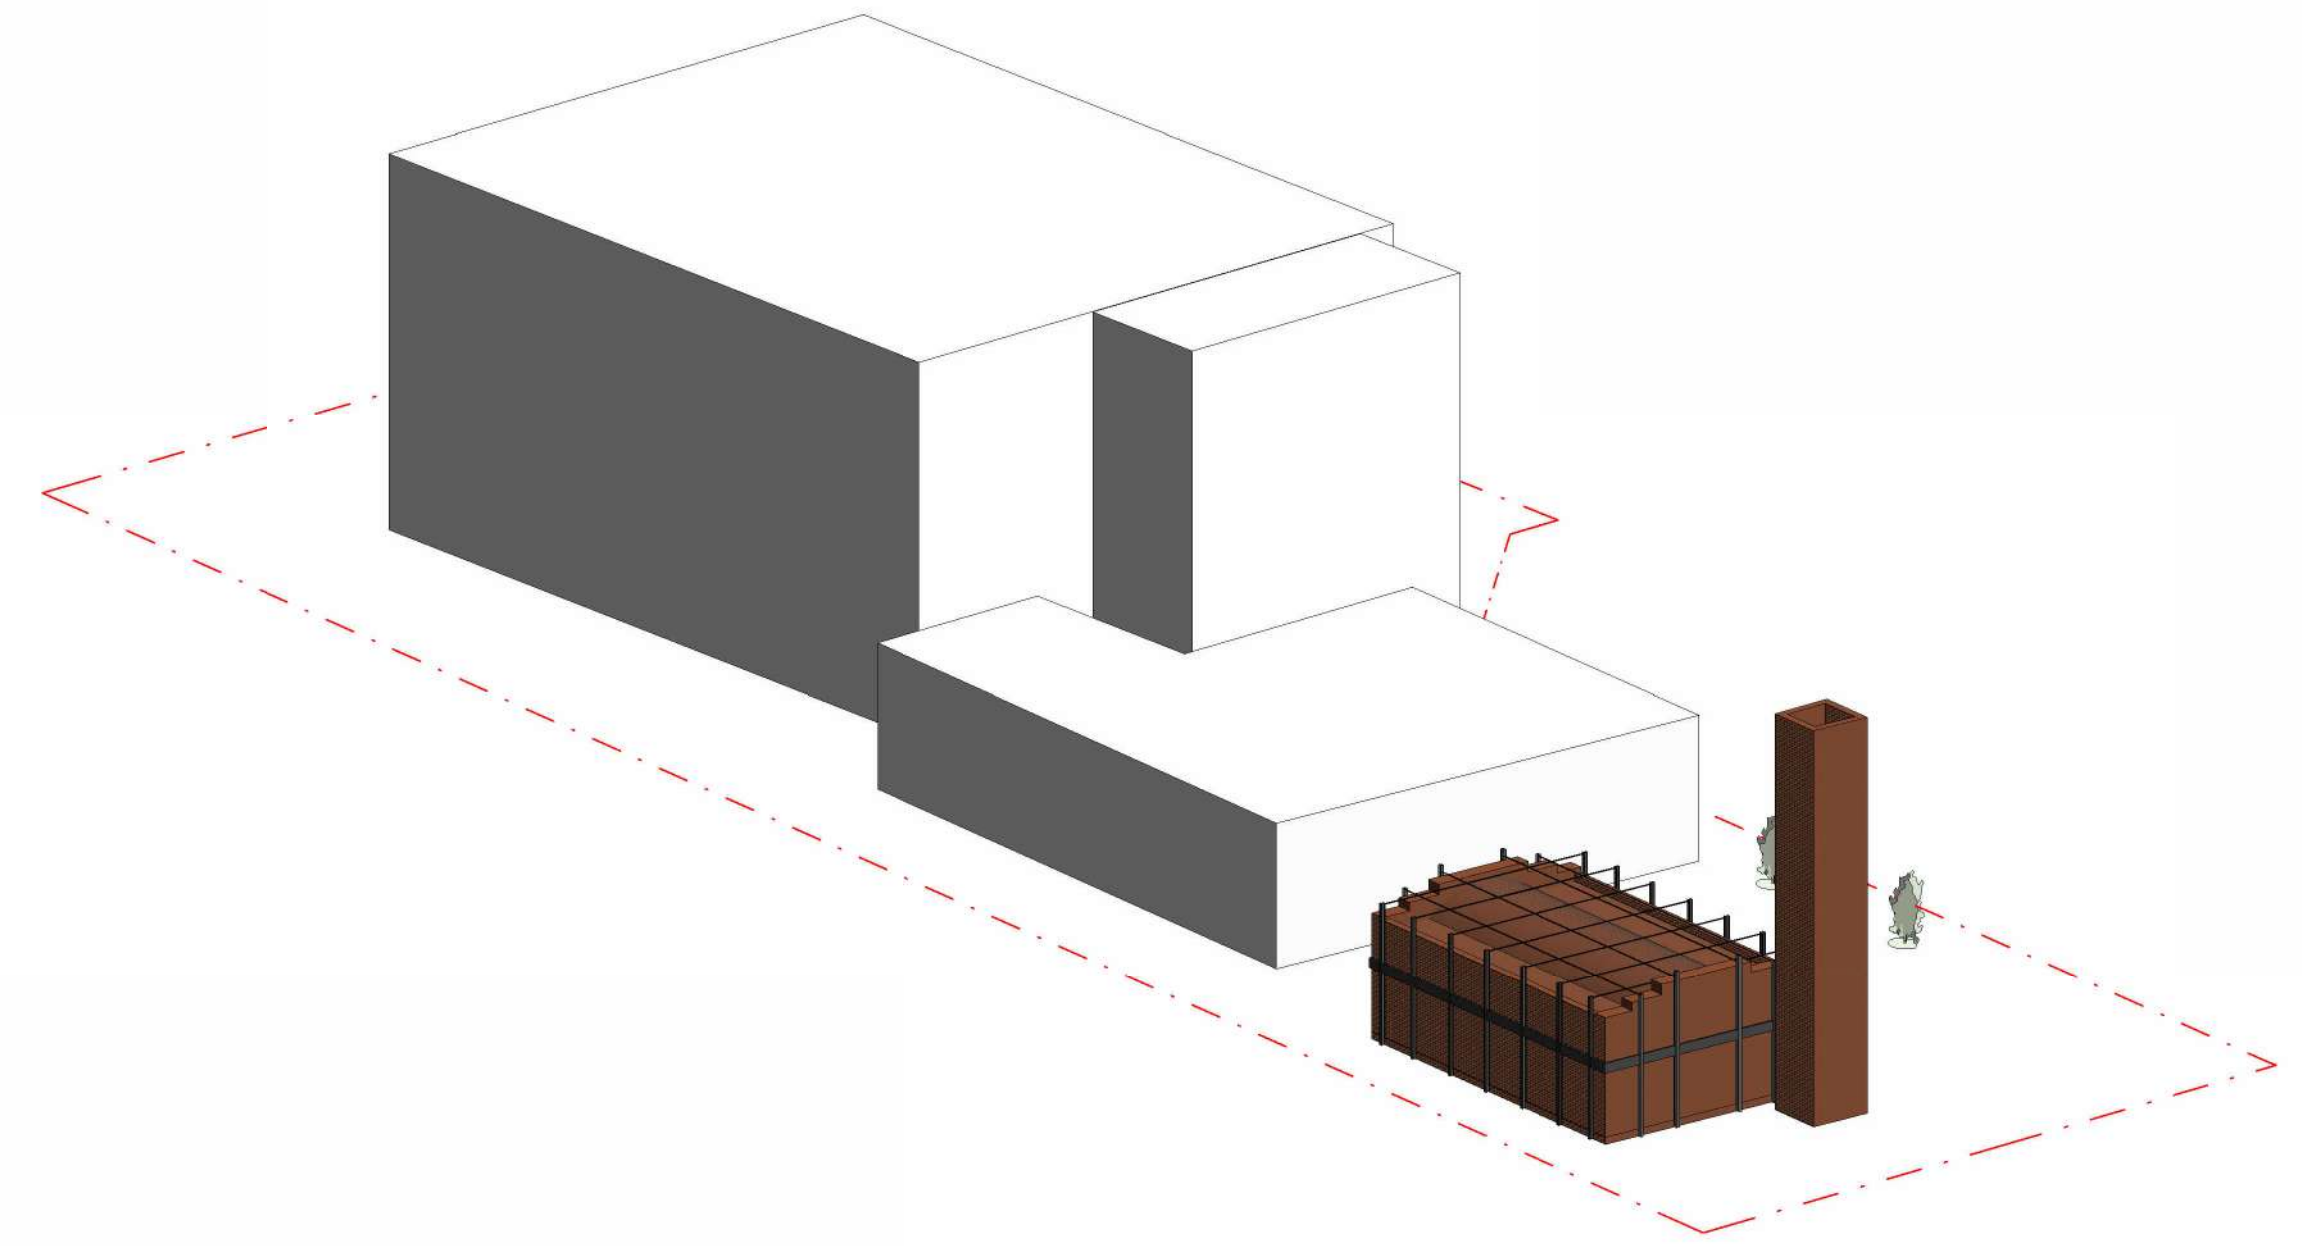


Proposed Massing

The proposed building envelope to the site is at a 3 storey scale and follows the natural topography of the land. A provision for a lift is added for access to the 3 storey massing. Additional single storey provisions have been made to explore a hospitality area.

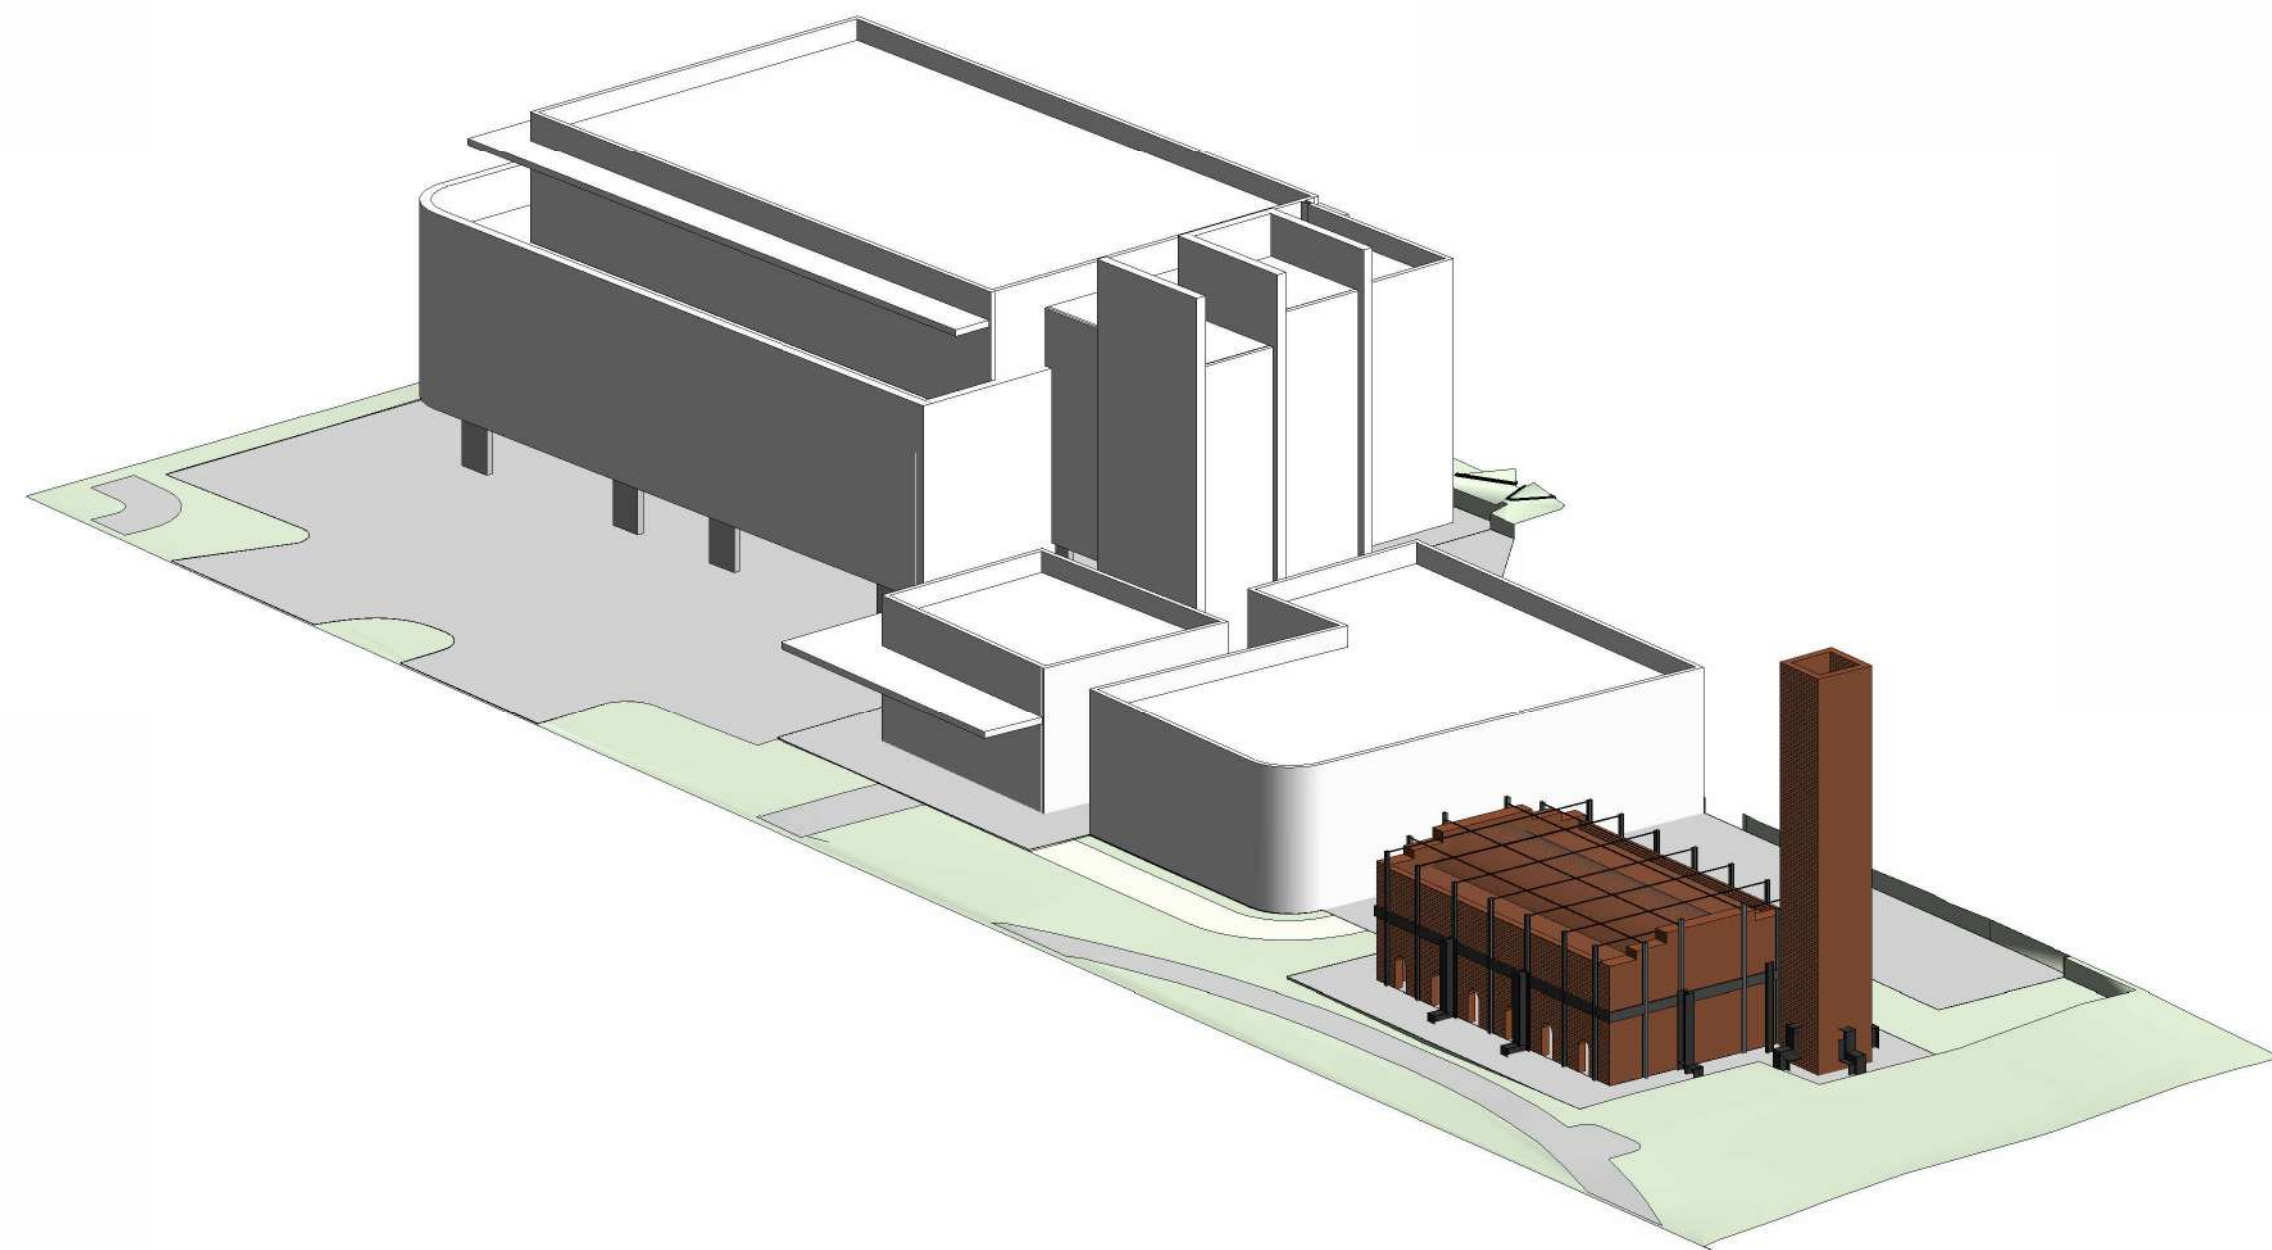


Architectural Form

In order to reduce visual impact we introduced recessed building forms and separate pod design. For the 3 storey massing we setback the upper floor within the building and introduced a pillar design on the ground level for a carpark provision. This draws your eyes to the middle console which will further be enhanced with materiality. The addition of curves to the various complexes further softens the built form.

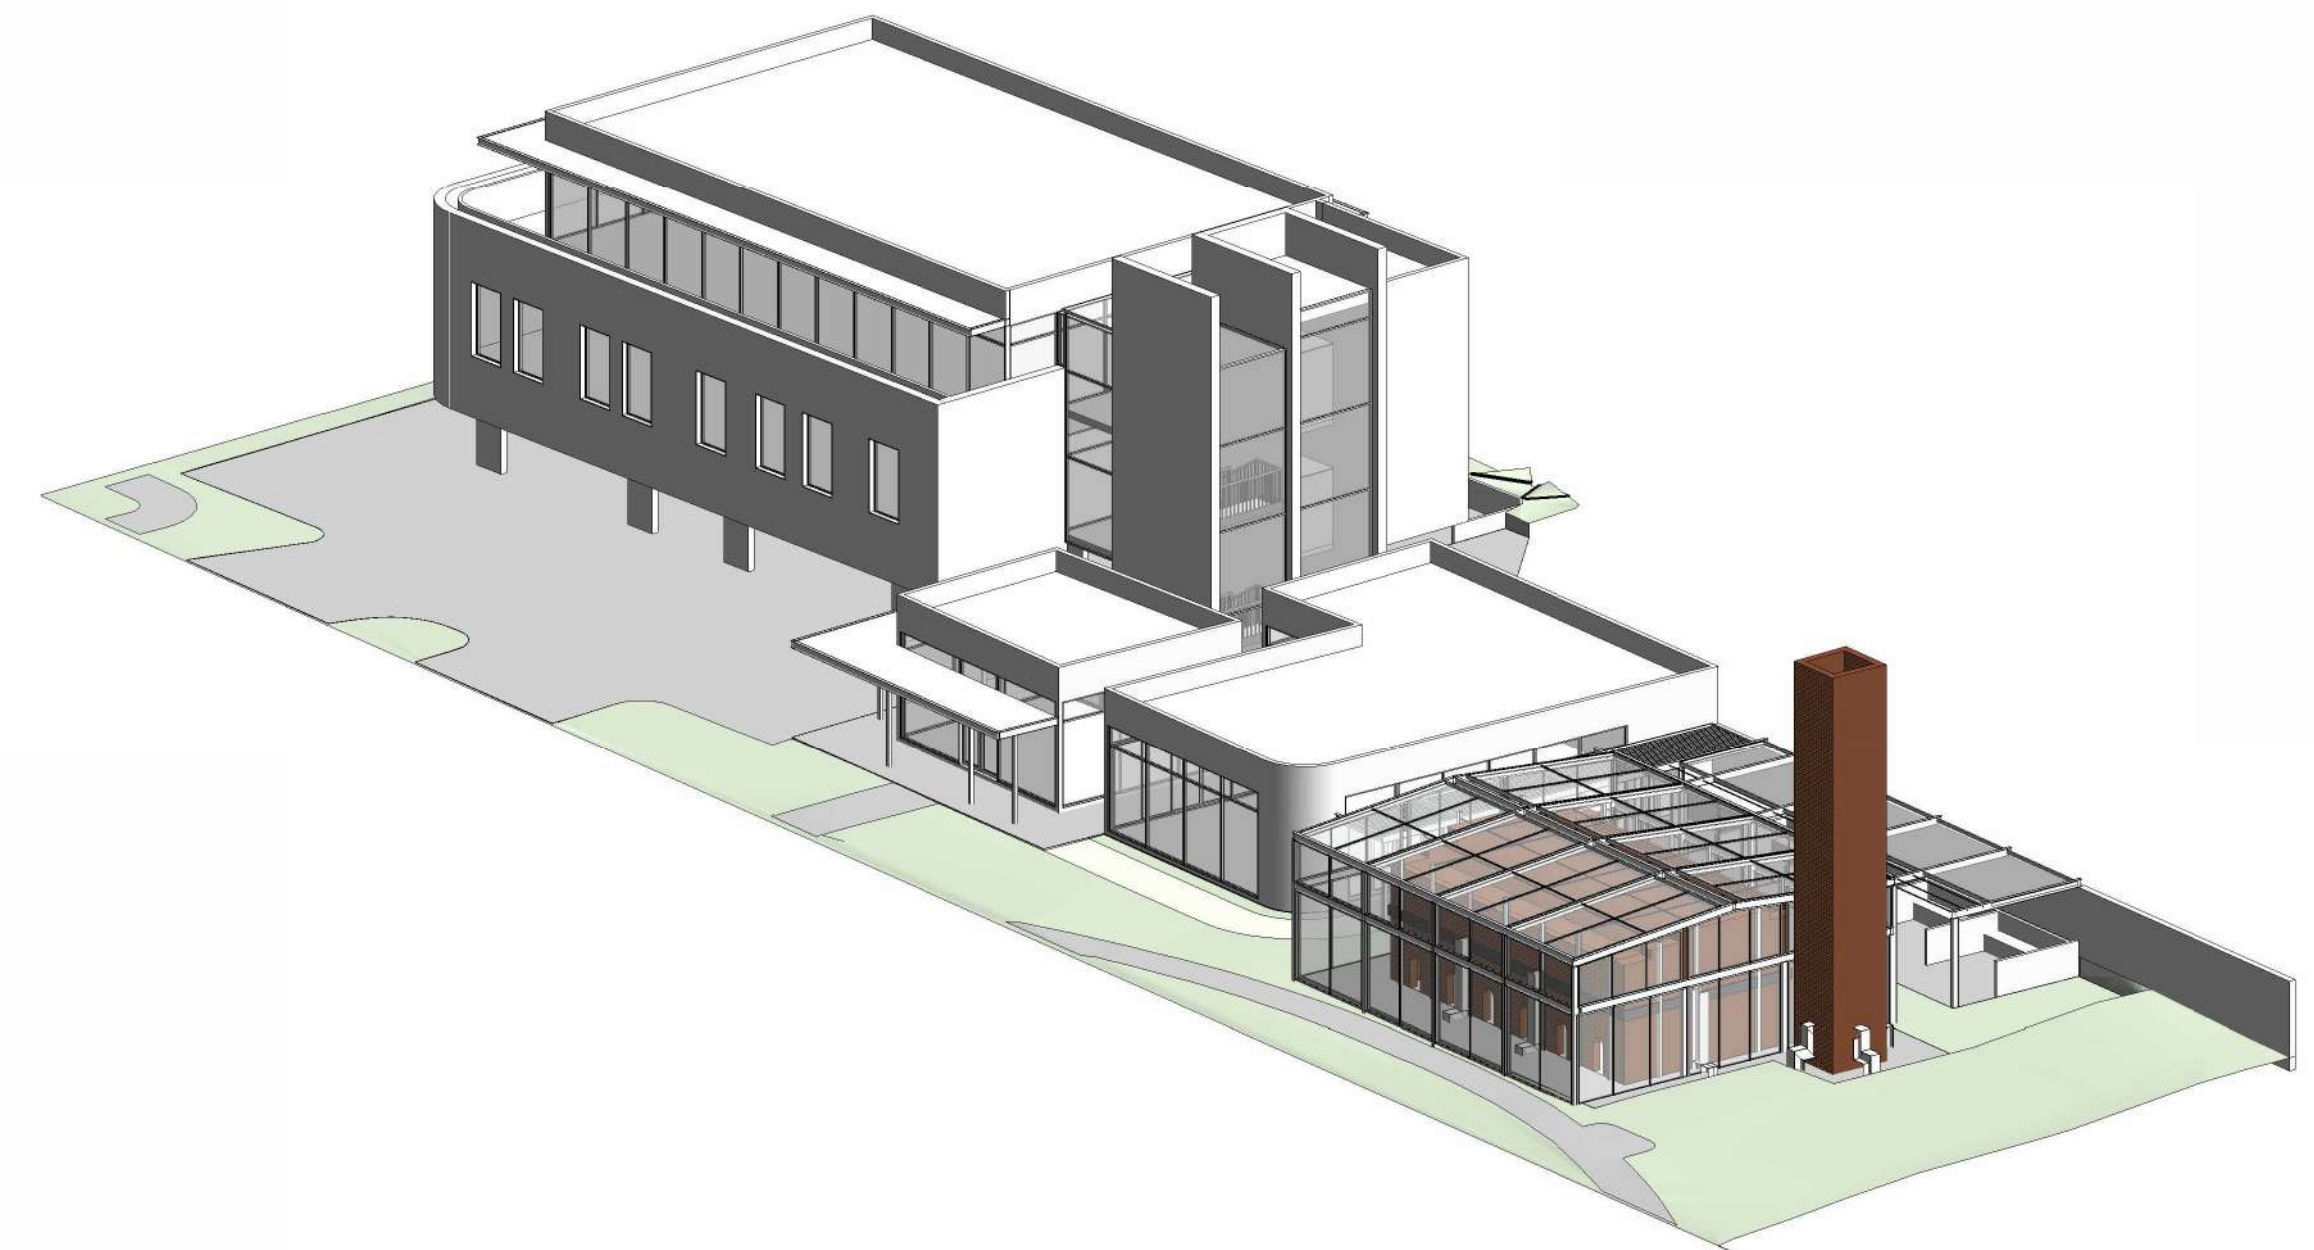

Layered Architecture & Embellishments


Arbours, windows and structural outdoor areas are added to further develop the site and draw traffic to certain areas. The heritage proposal of the kiln atrium both preserves the kiln but also showcases the heritage meaning of the building to the site.

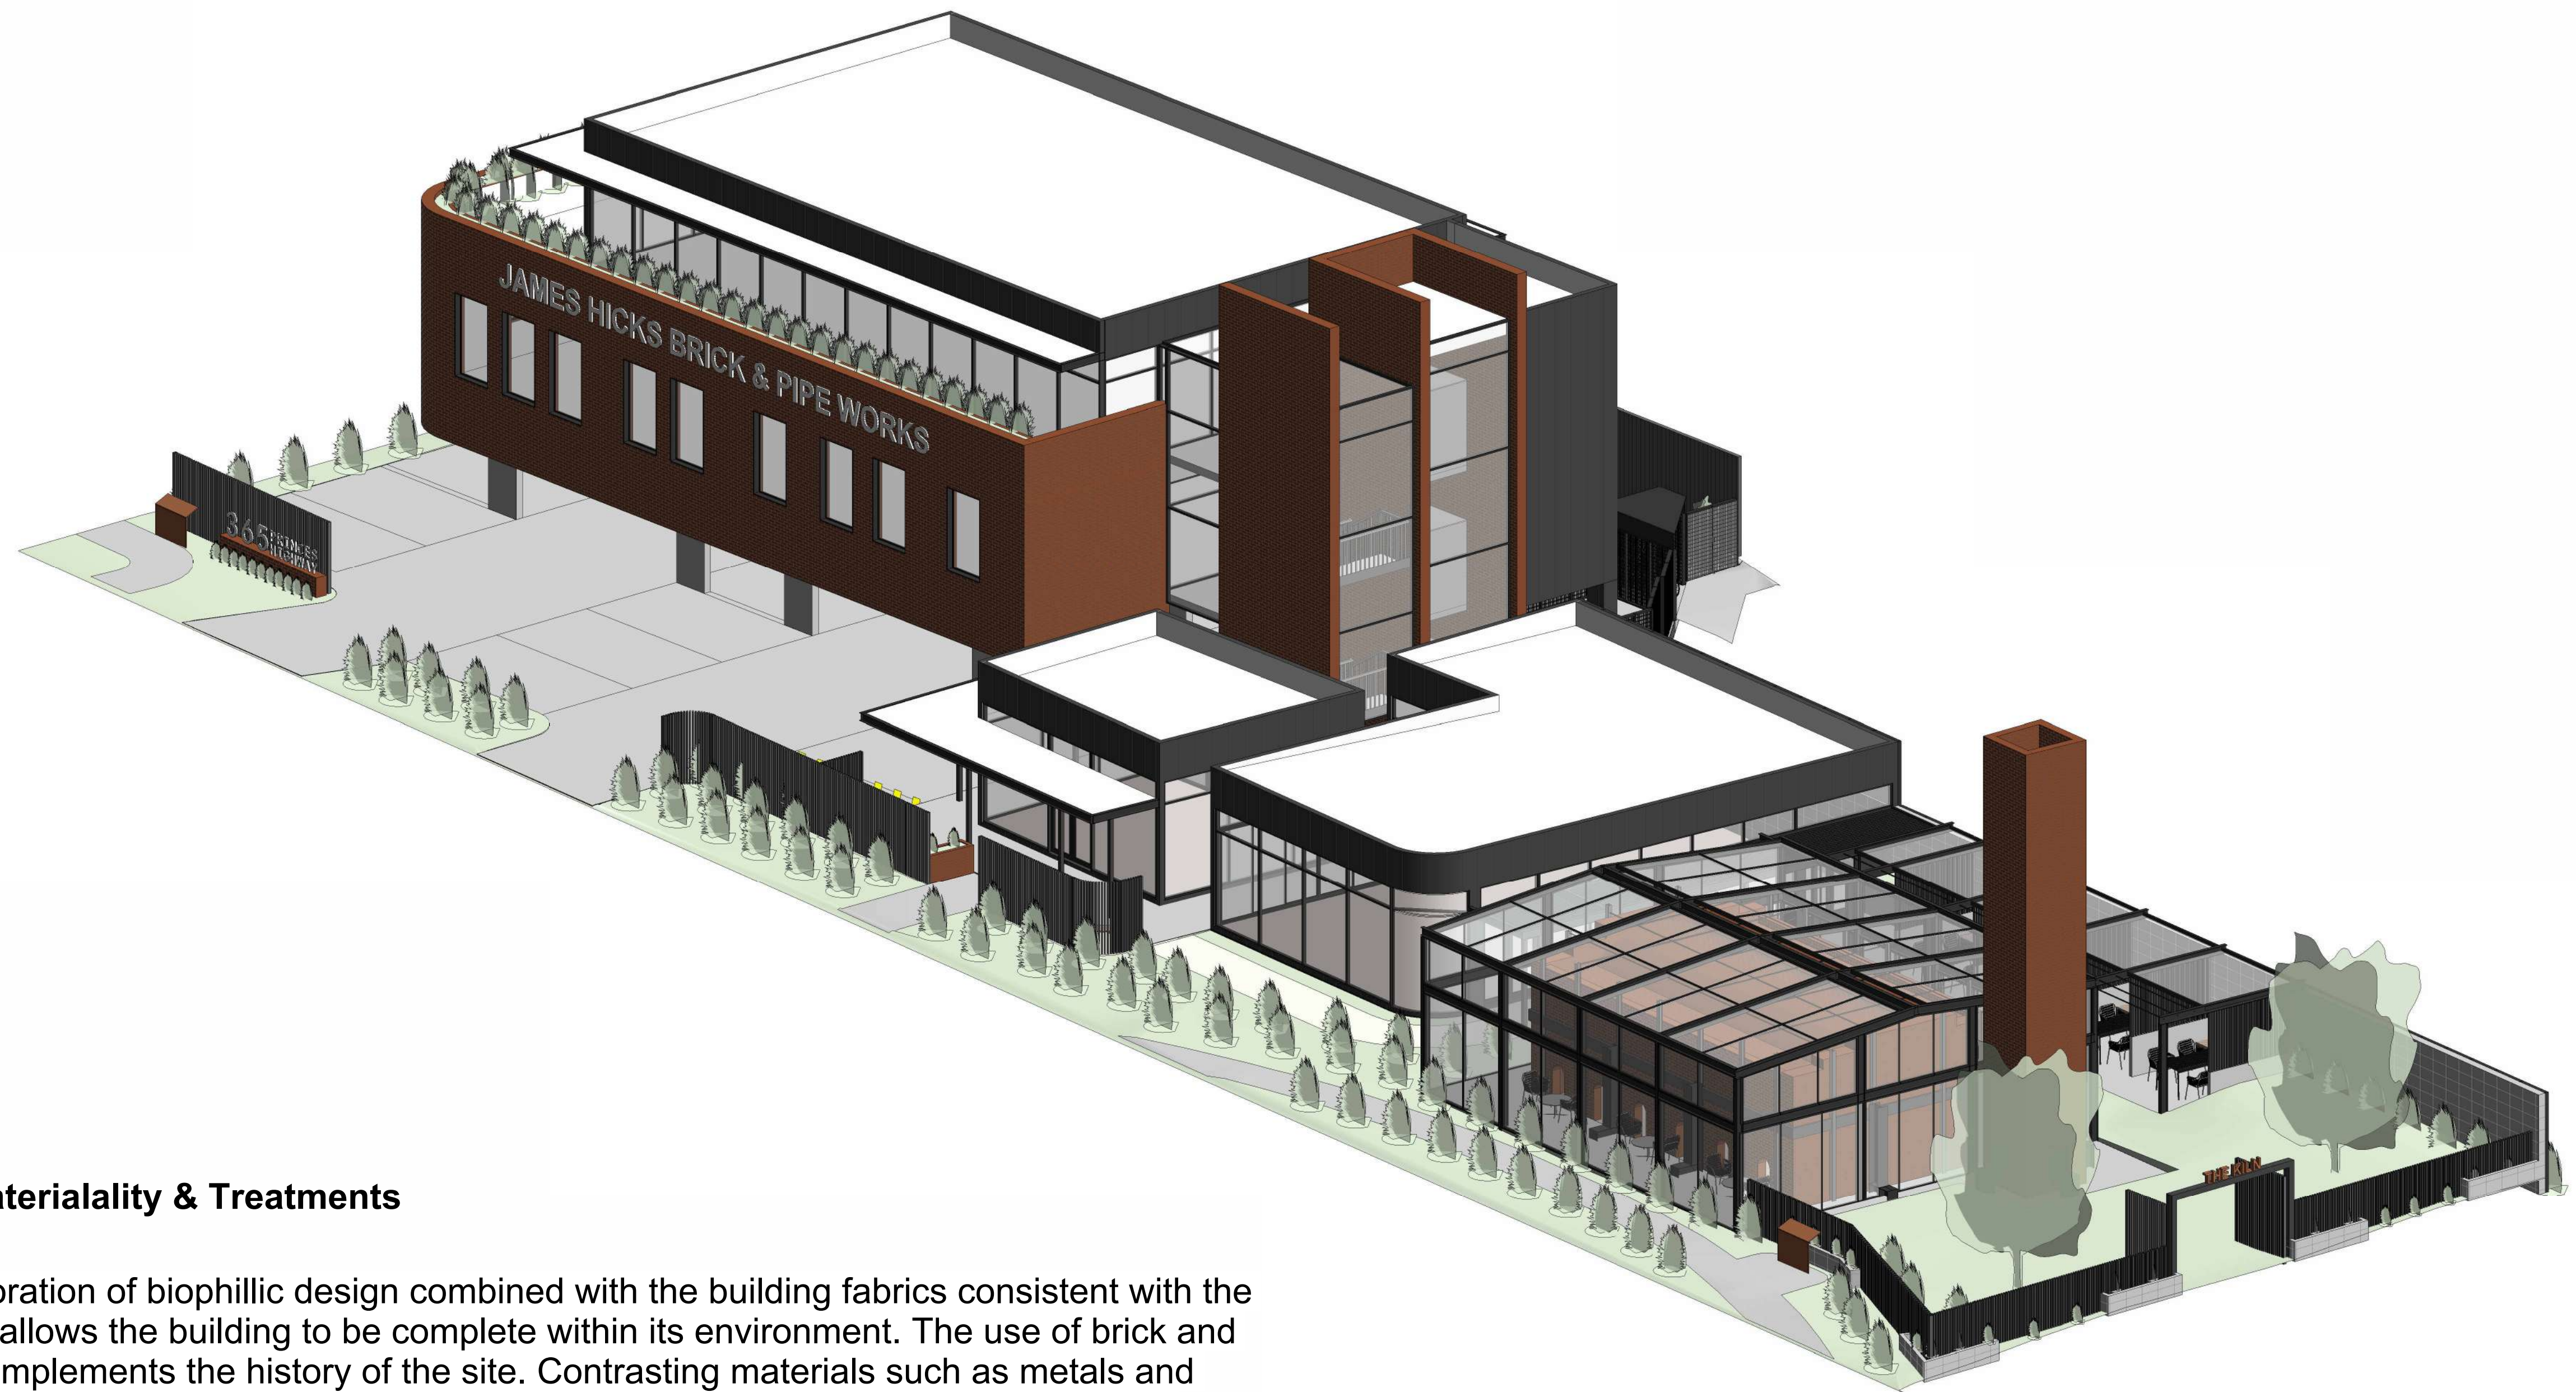

Applied Materiality & Treatments

The incorporation of biophillic design combined with the building fabrics consistent with the site history allows the building to be complete within its environment. The use of brick and perfectly complements the history of the site. Contrasting materials such as metals and dark timber slats contribute to an aesthetic that is sympathetic to both the established architecture of the site and emerging forms in the area.

Design Look & Feel

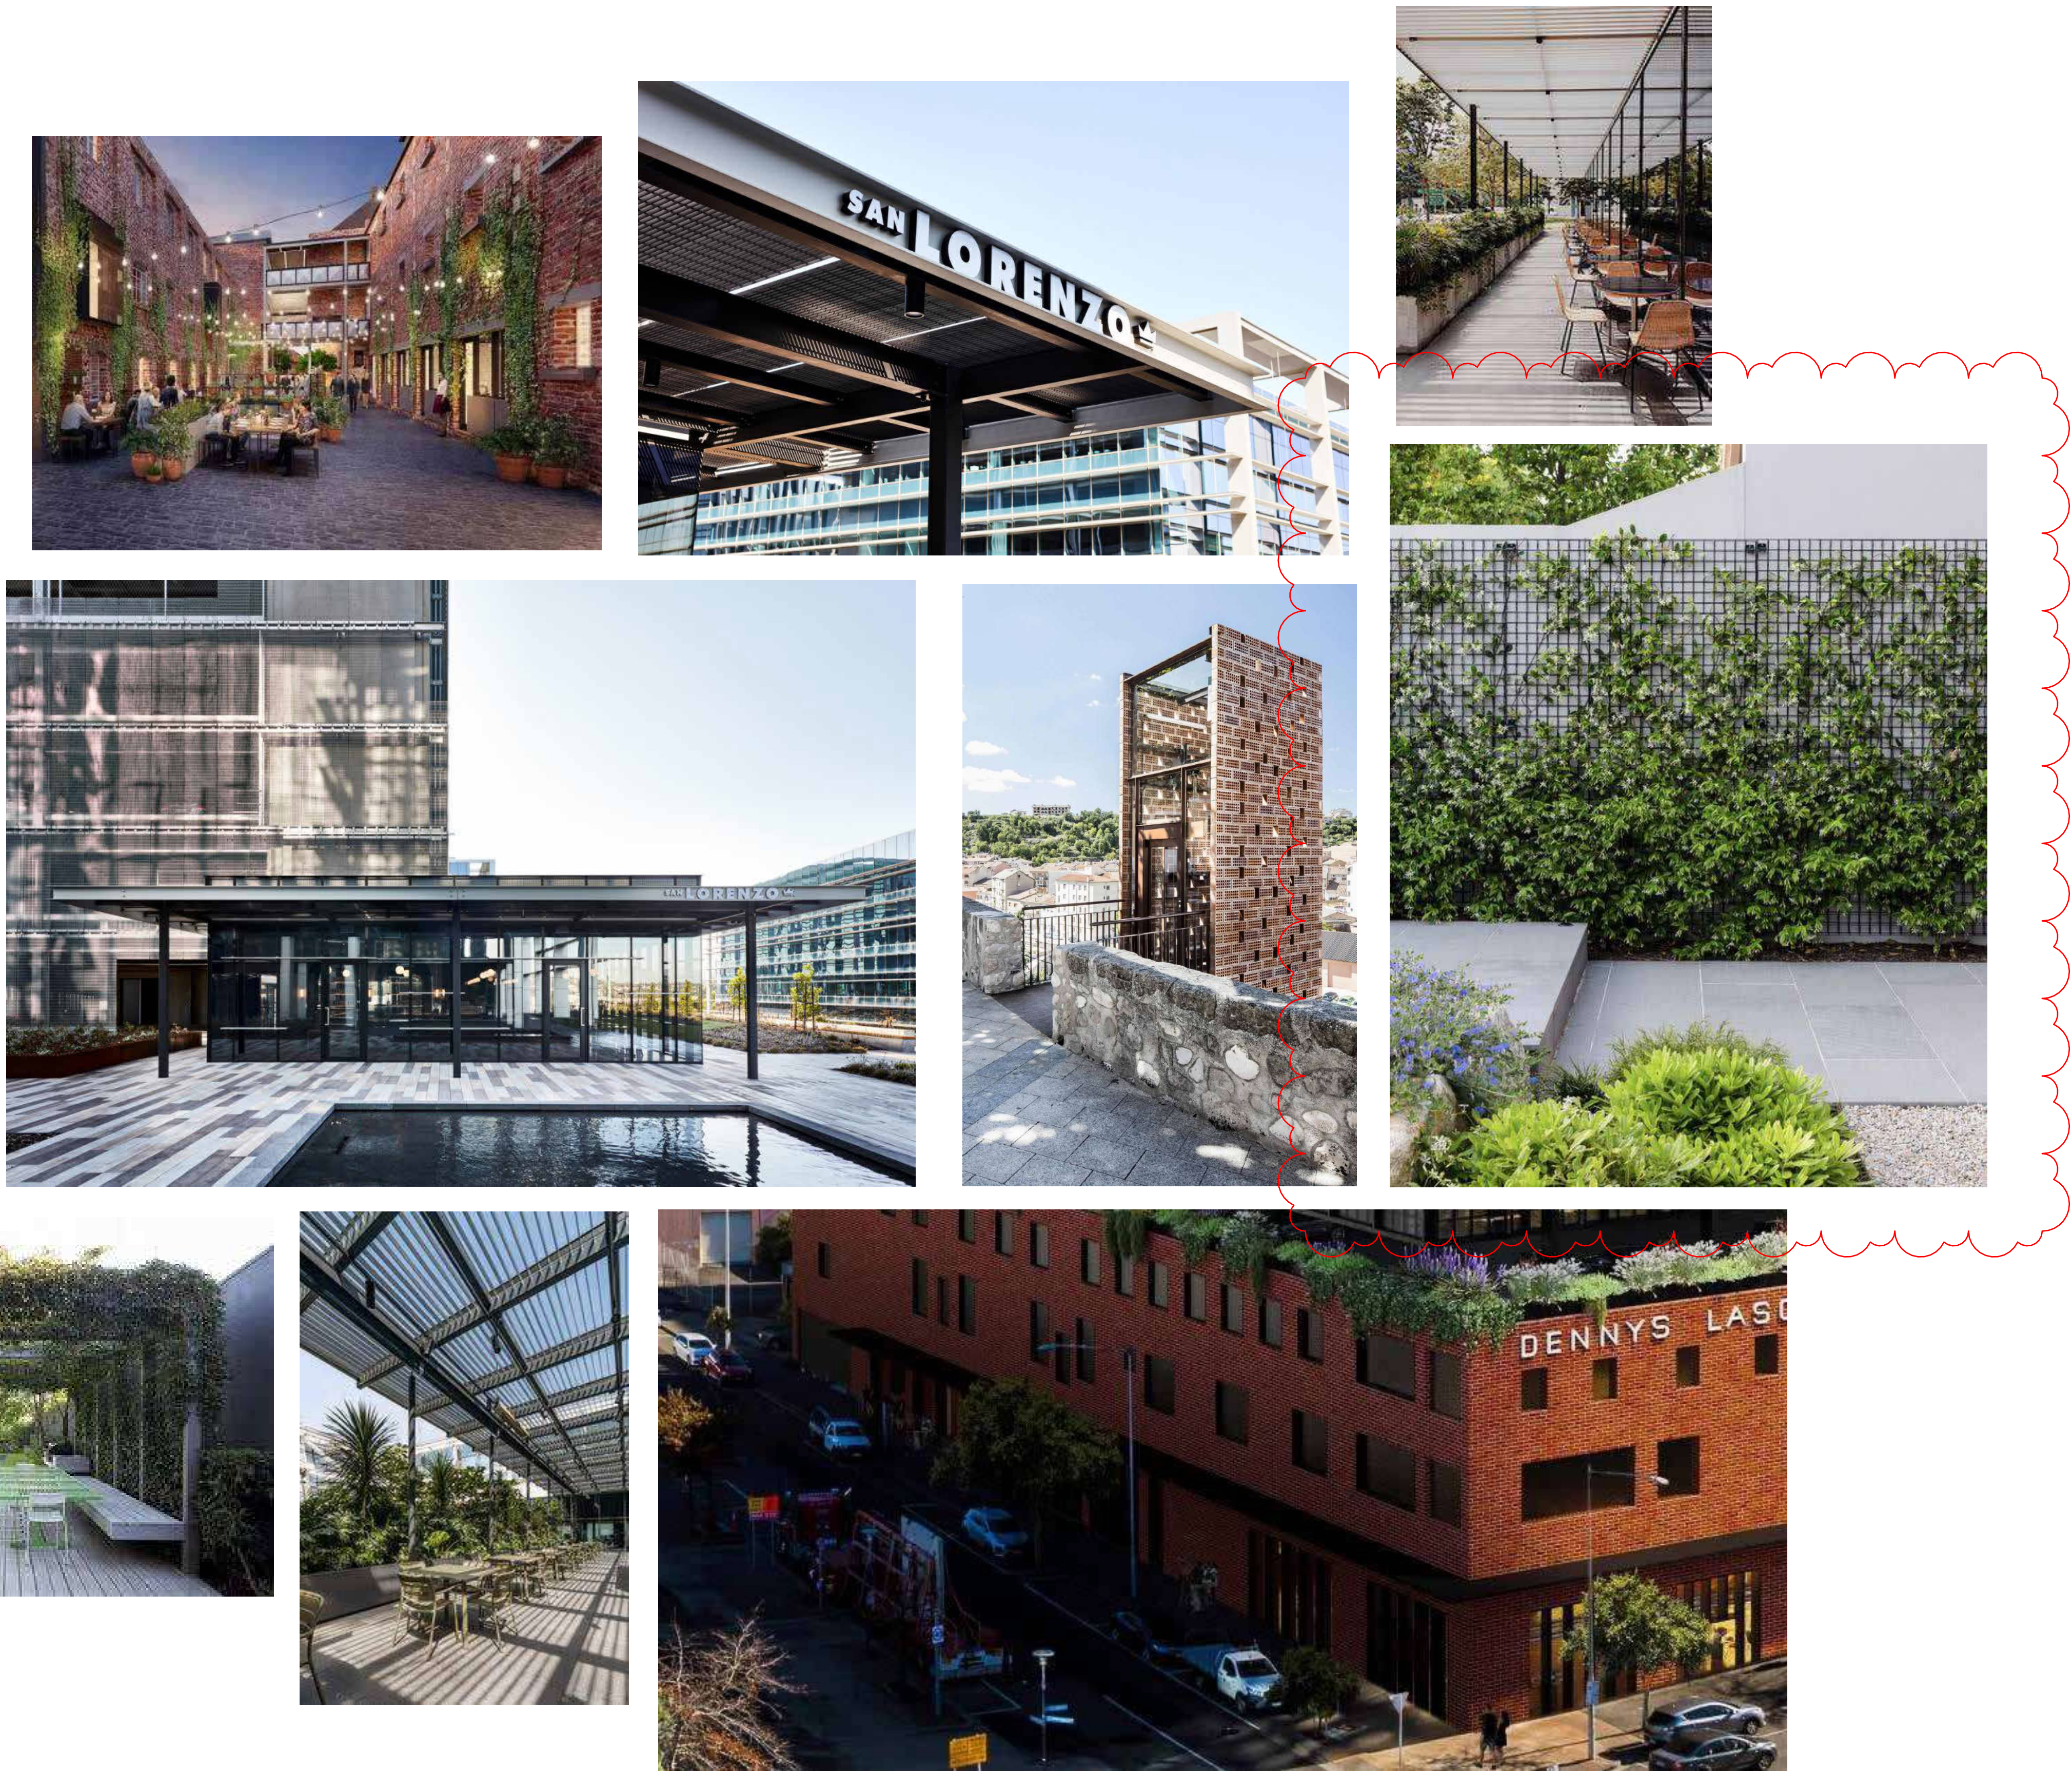

*“Architecture should speak of its time
and place, but yearn for timelessness”
- Frank Gehry*





FLOOR-PLATE AREAS

KEY	AREA
SITE:	1760.12 m²
EXISTING COVERGAE	70.79 m²
PROPOSED COVERGAE	649.35 m²
TOTAL SITE COVERGAE	720.14 m²

FLOOR PLATE NET AREAS (NFA)	ROOM	AREA
RESTAURANT		112 m²
OFFICE LVL 2		205 m²
OFFICE LVL 1		304 m²
KITCHEN		22 m²
KILN		57 m²
DISABLED TOILET		5 m²
DISABLED TOILET		5 m²
CAFE		39 m²
BATH		6 m²
BATH		6 m²
BALCONY		117 m²

LEGEND

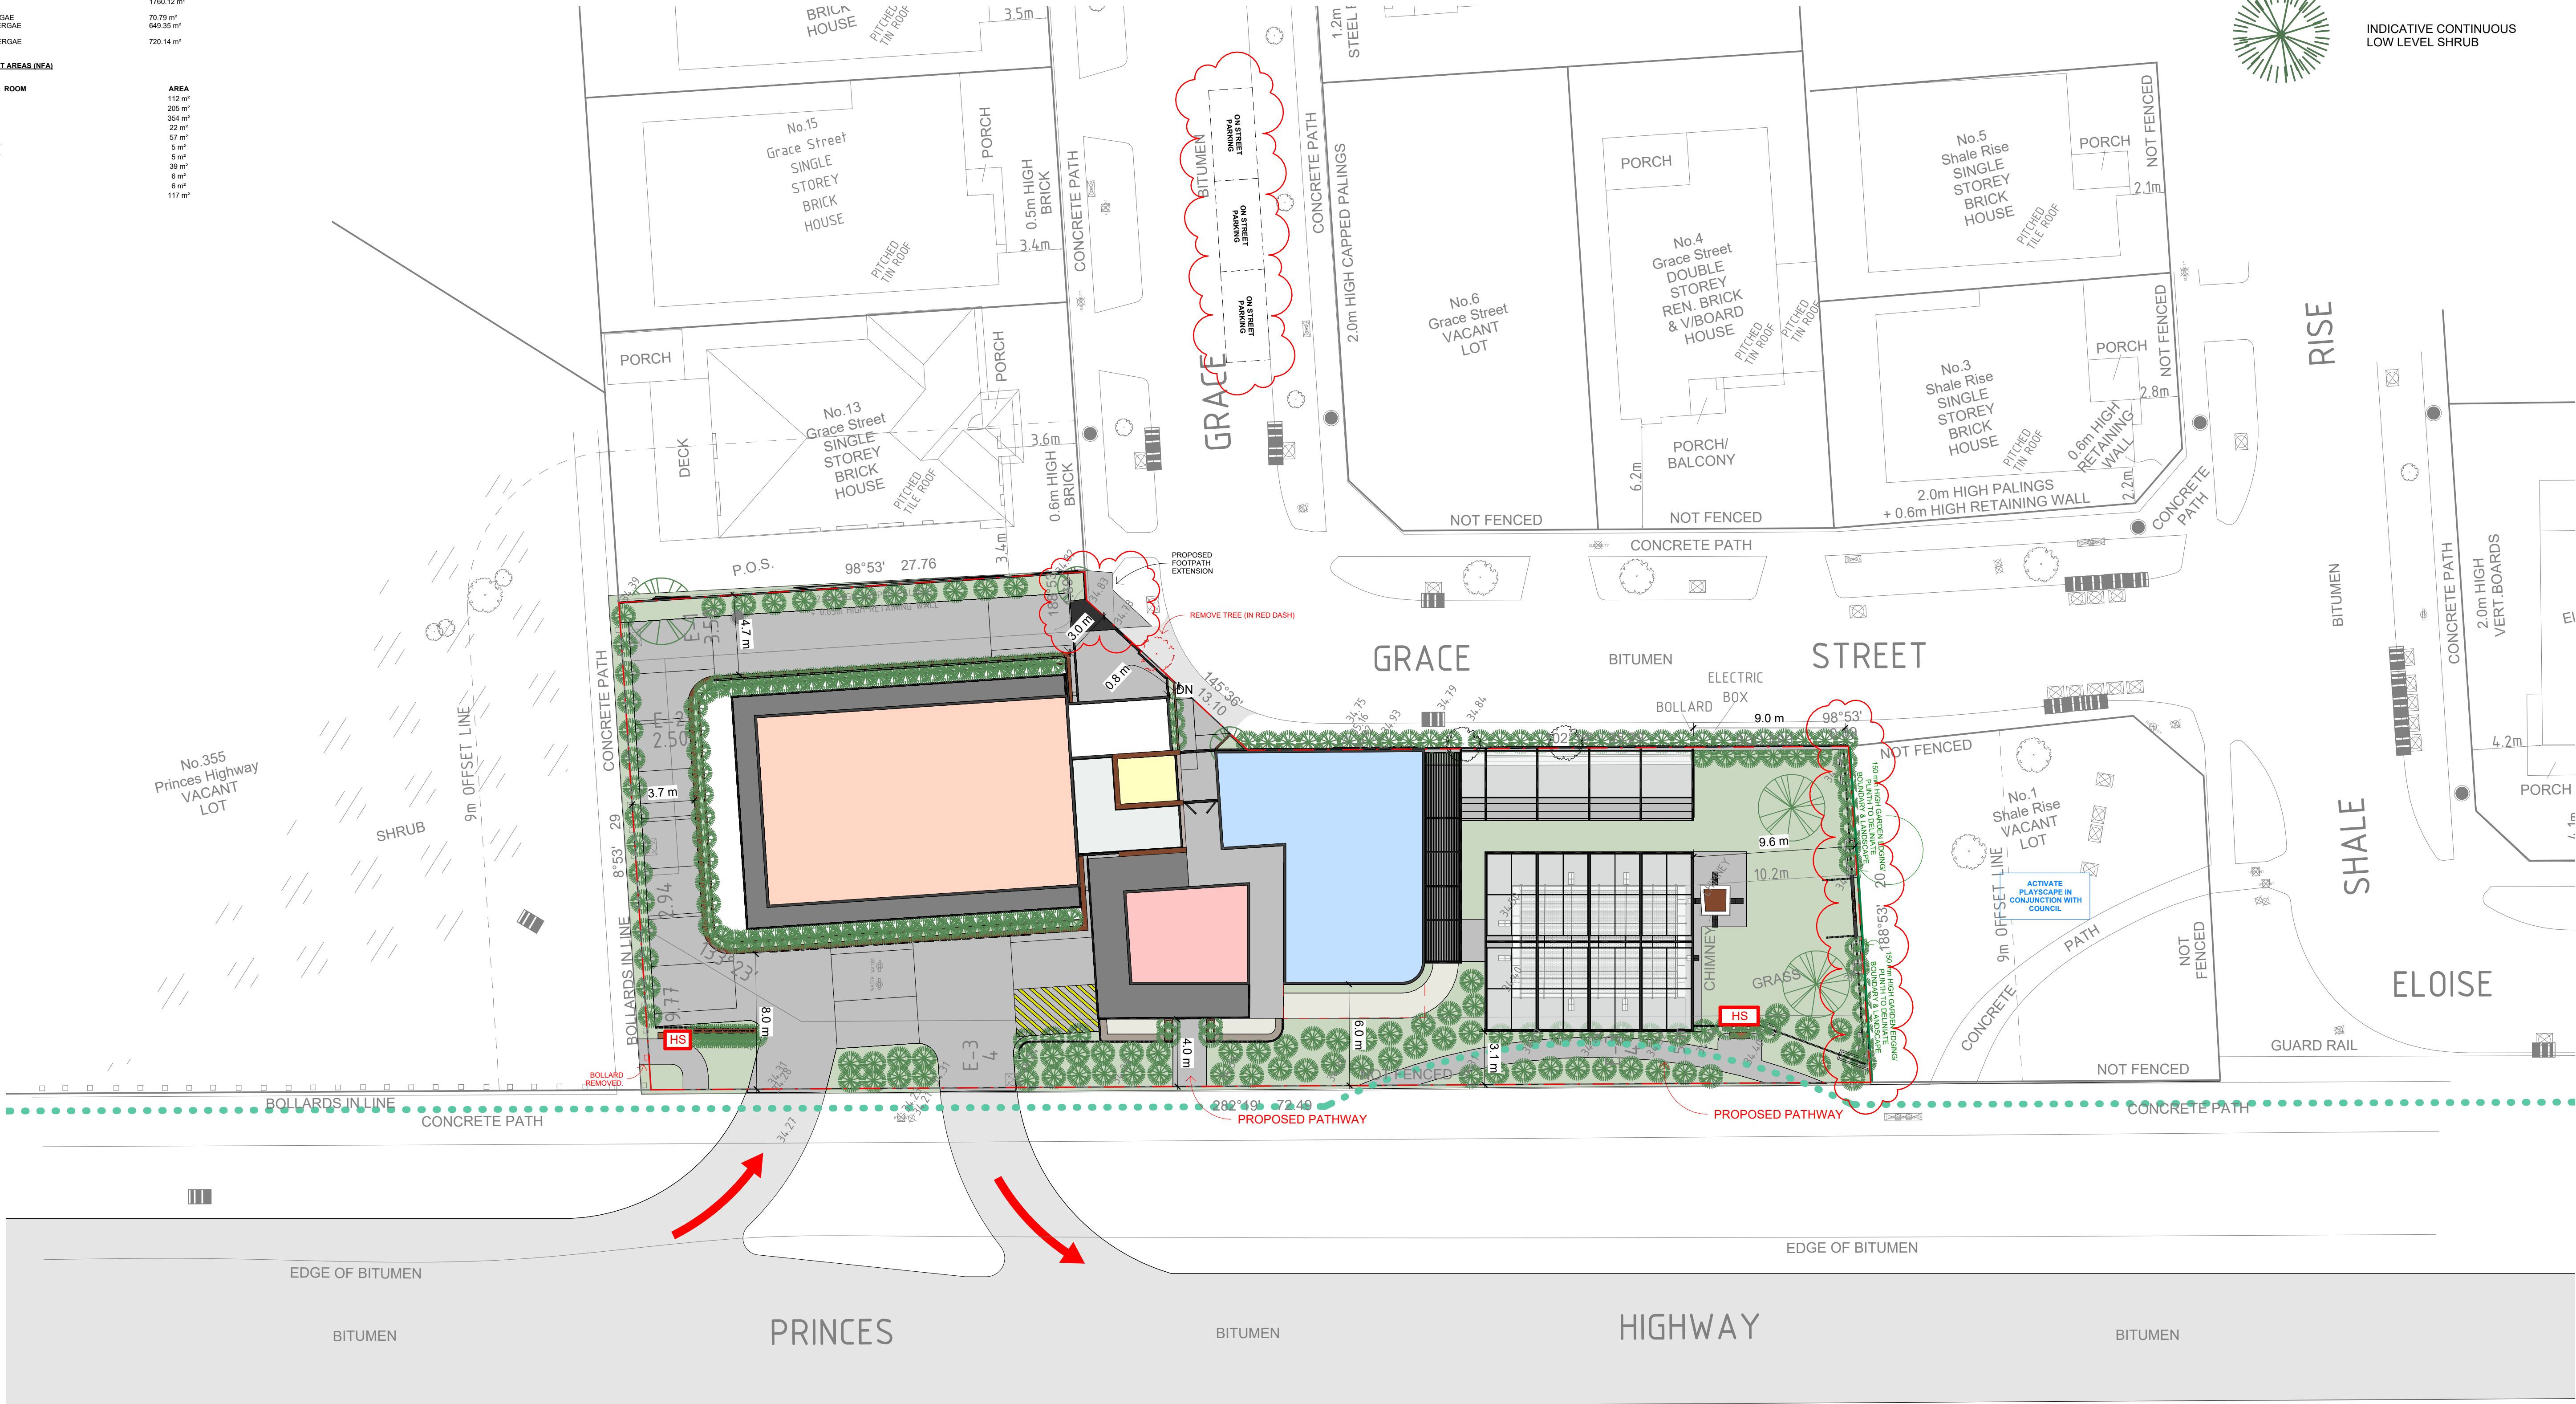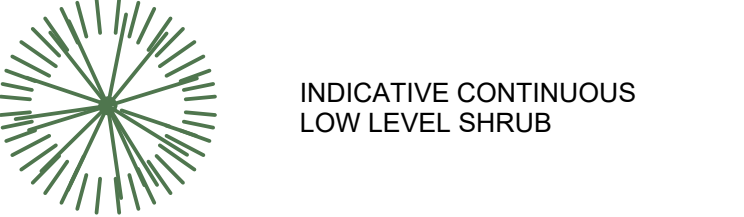


uxd.

User Experience Design Group (UXD)
Melbourne Studio.
31 Coventry Street
Southbank, VIC 3006
T. +61 455 310 390
E. projects@uxdgroup.co
F. www.uxdgroup.co


Copyright © UXD GROUP.
The drawings, designs and specifications are strictly the copyright and property of User Experience Design Group (UXD). These plans must not be used, copied or reproduced wholly or in part without the express written permission of UXD.
Do not scale drawings. Refer to nominated dimensions only. Any drawing discrepancy or specifications shall be referred to UXD.

Project
James Hicks Pottery Site - Kiln
365 Princes Hwy, Officer VIC 3809
Clients / Developers
James Hicks Pottery Site Pty Ltd

Drawing Title
Site Plan
As indicated @ A1 Format
Status
Town planning
Revision V2.6 | RFI Drawings | 25 November 2024

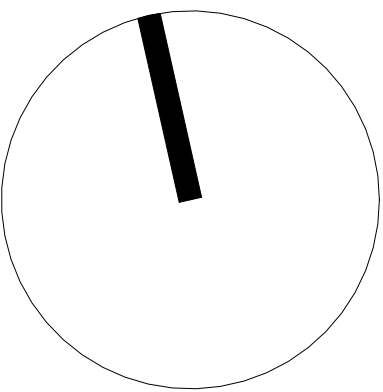

TP-06
2021.000

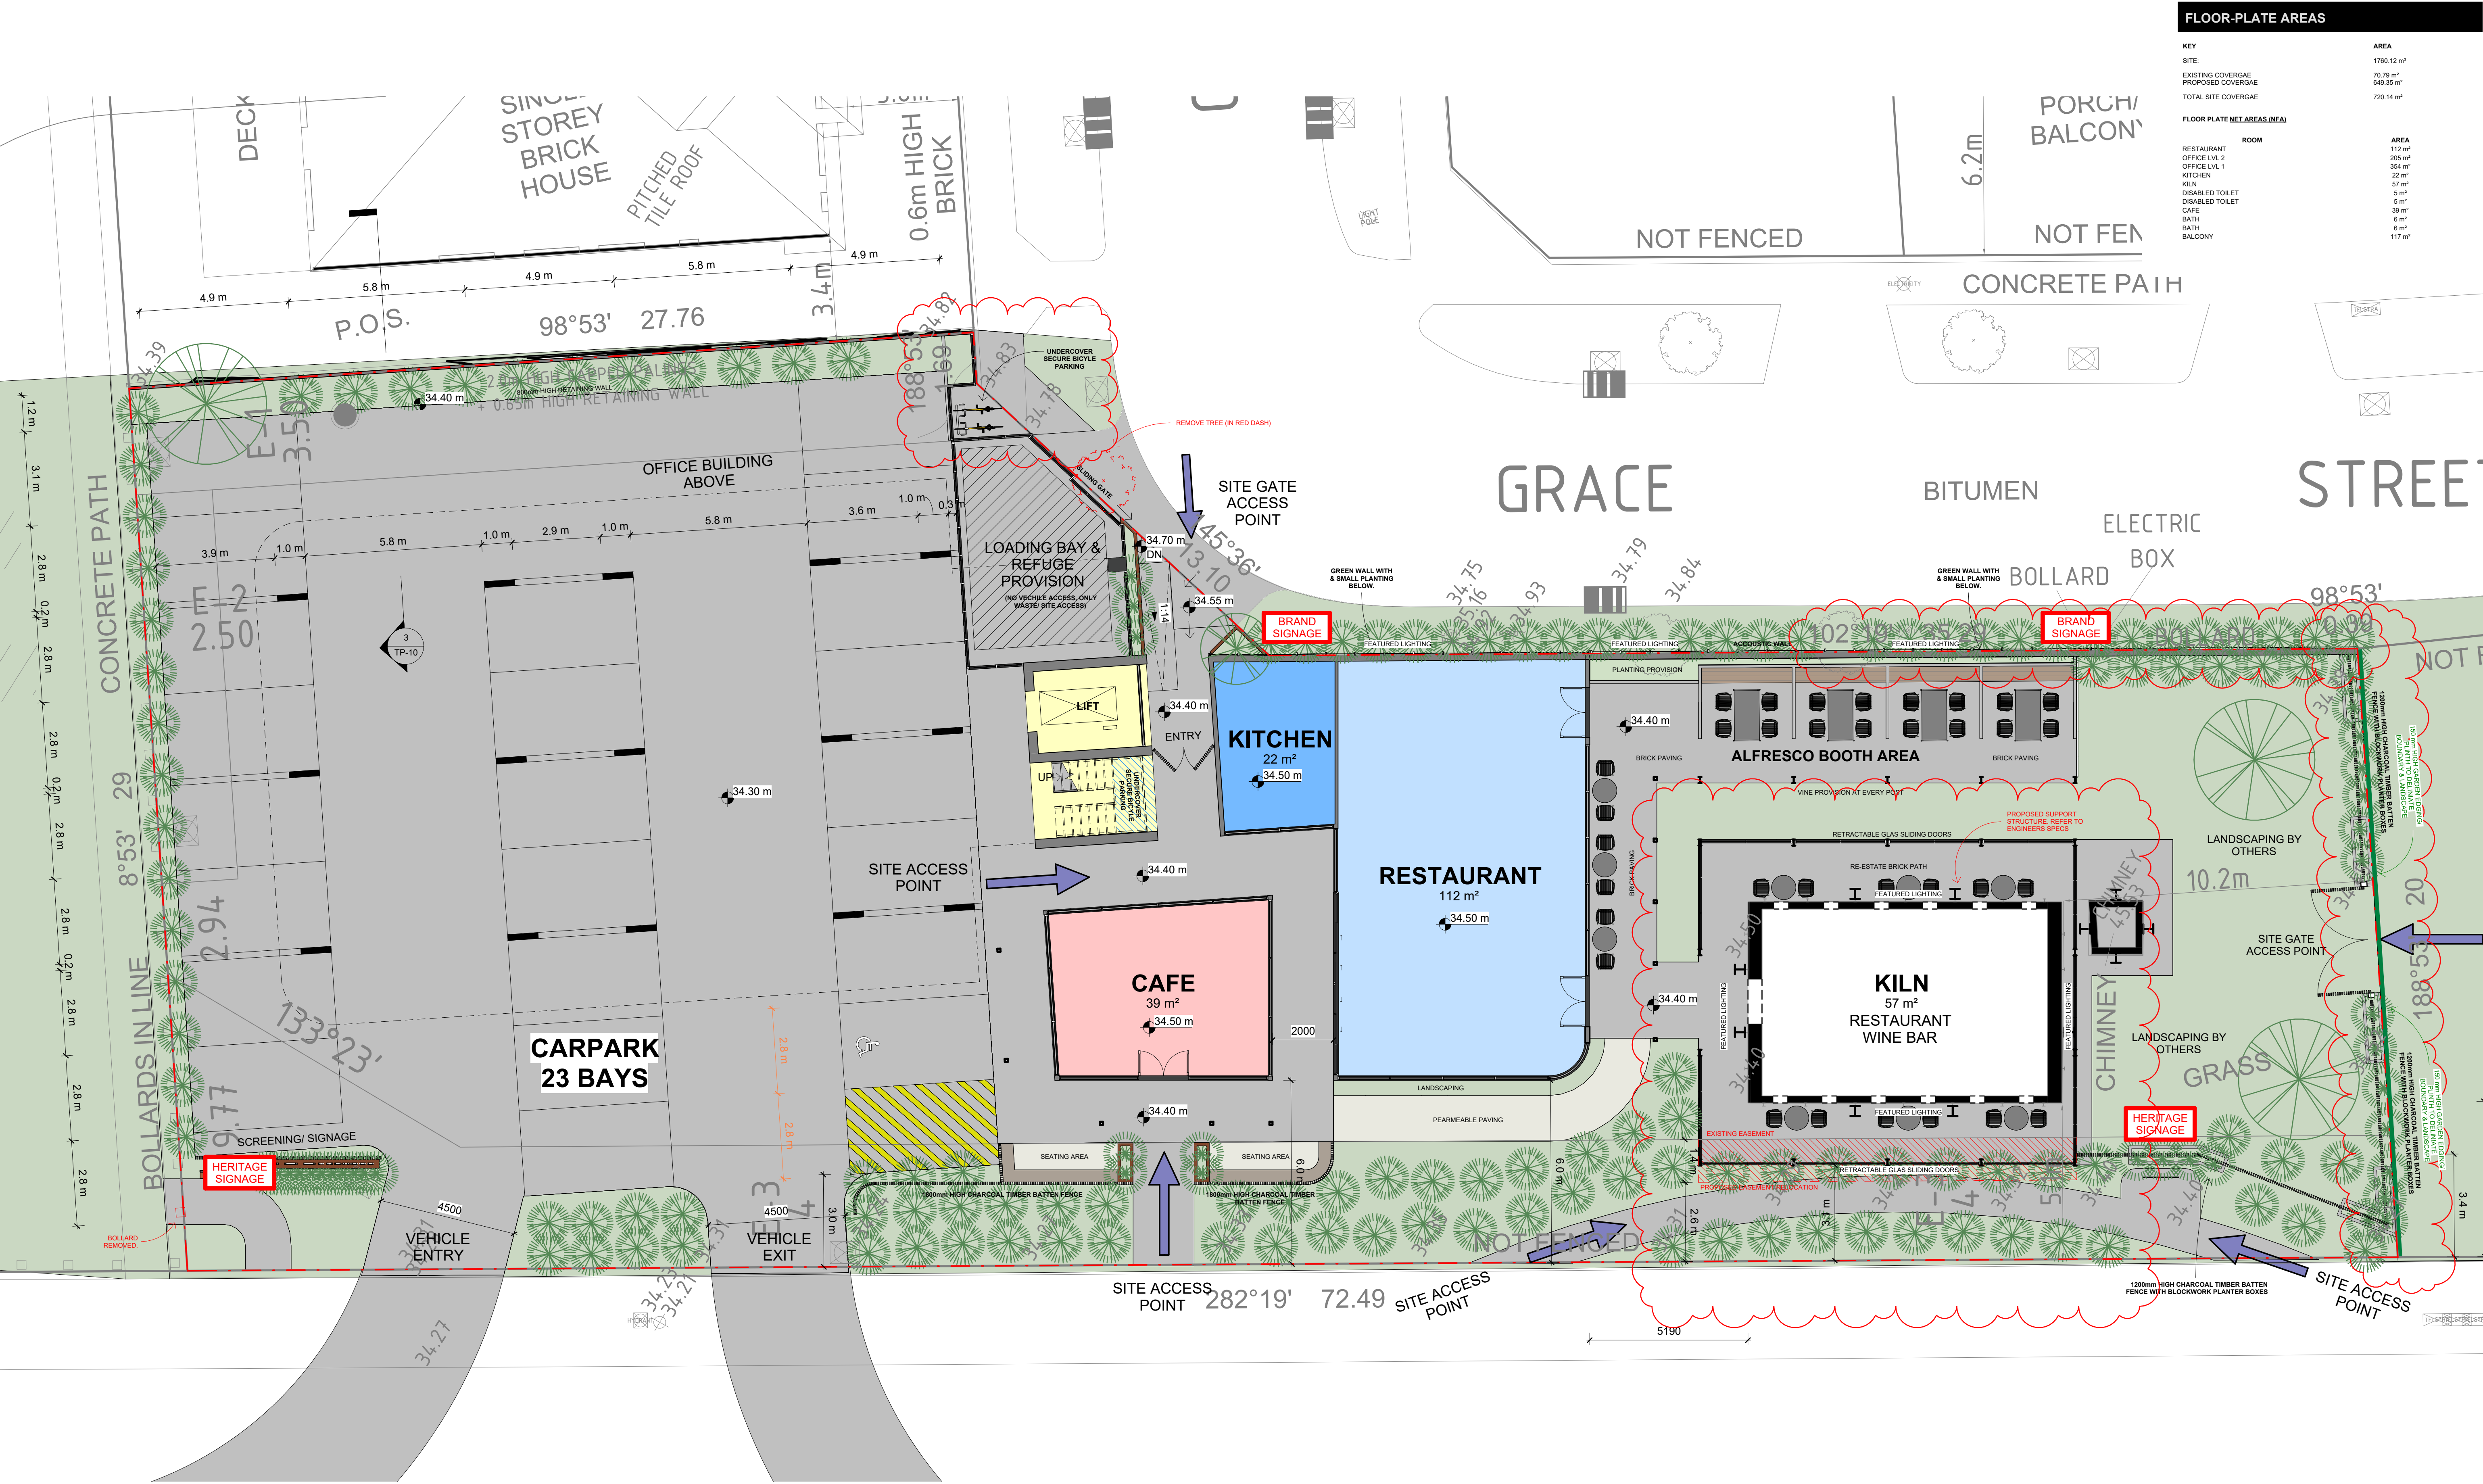

FLOOR-PLATE AREAS

KEY	AREA
SITE	1760.12 m²
EXISTING COVERAGE	70.79 m²
PROPOSED COVERAGE	640.35 m²
TOTAL SITE COVERAGE	720.14 m²
FLOOR PLATE NET AREAS (INEA)	
ROOM	AREA
RESTAURANT	112 m²
OFFICE LVL 2	205 m²
OFFICE LVL 1	334 m²
KITCHEN	22 m²
KILN	57 m²
DISABLED TOILET	5 m²
DISABLED TOILET	5 m²
CAFE	39 m²
BATH	6 m²
BATH	6 m²
BALCONY	117 m²

uxd.

User Experience Design Group (UXD)

Melbourne Studio.
31 Coventry Street
Southbank, VIC 3006

T. +61 455 310 390
E. projects@uxdgroup.co
F. www.uxdgroup.co

Copyright © UXD GROUP.

The drawings, designs and specifications are strictly the copyright and property of User Experience Design Group (UXD). These plans must not be used, copied or reproduced wholly or in part without the express written permission of UXD.

Do not scale drawings. Refer to nominated dimensions only. Any drawing discrepancy or specifications shall be referred to UXD.

Project

James Hicks Pottery Site - Kiln
365 Princes Hwy, Officer VIC 3809

Clients / Developers


James Hicks Pottery Site Pty Ltd

Drawing Title

Ground Floor Plan
As indicated @ A1 Format


Status

Town planning
Revision V2.6 | RFI Drawings | 25 November 2024

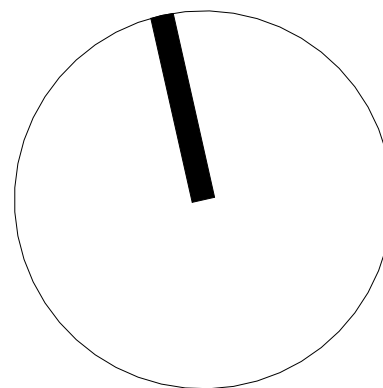

TP-07

2021.000

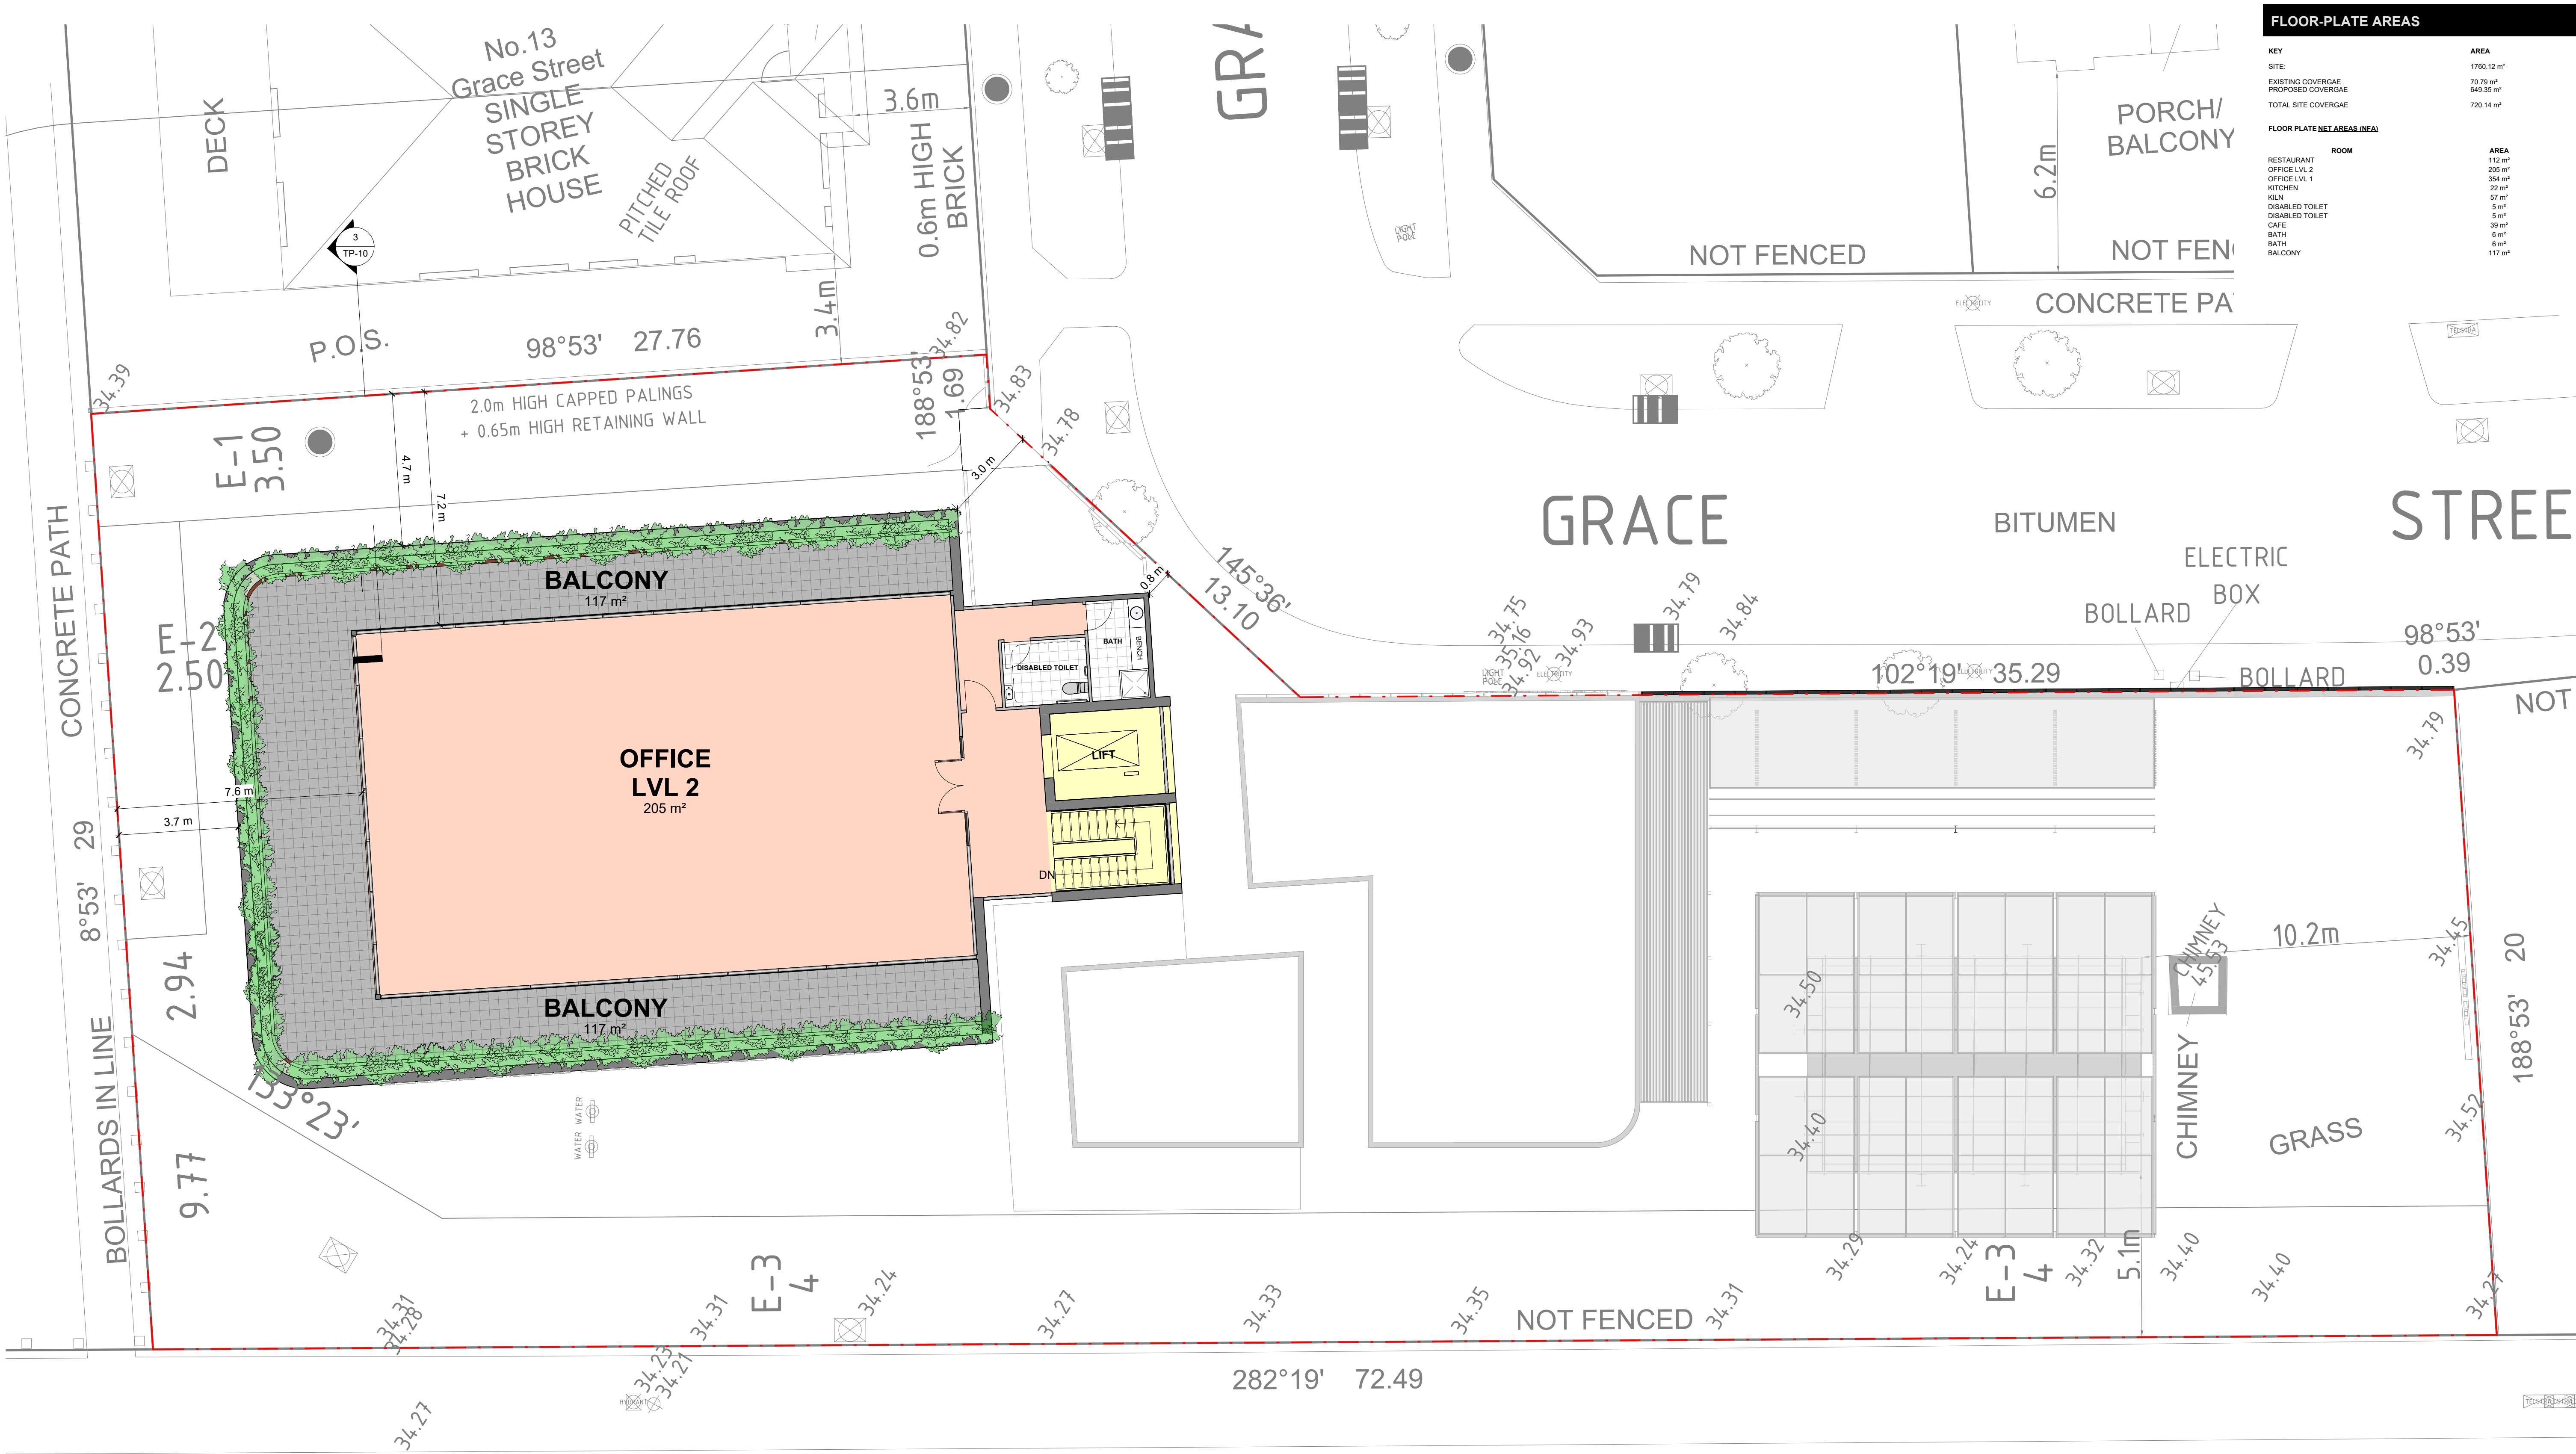

FLOOR-PLATE AREAS

KEY	AREA
SITE:	1760.12 m²
EXISTING COVERGAE	70.79 m²
PROPOSED COVERGAE	648.35 m²
TOTAL SITE COVERGAE	720.14 m²

FLOOR PLATE NET AREAS (INEA)

ROOM	AREA
RESTAURANT	112 m²
OFFICE LVL 2	205 m²
OFFICE LVL 1	354 m²
KITCHEN	22 m²
KILN	57 m²
DISABLED TOILET	5 m²
CAFE	5 m²
BATH	6 m²
BALCONY	117 m²

uxd.

User Experience Design Group (UXD)

Melbourne Studio.
31 Coventry Street
Southbank, VIC 3006

T. +61 455 310 390
E. projects@uxdgroup.co
F. www.uxdgroup.co

Copyright © UXD GROUP.

The drawings, designs and specifications are strictly the copyright and property of User Experience Design Group (UXD). These plans must not be used, copied or reproduced wholly or in part without the express written permission of UXD.

Do not scale drawings. Refer to nominated dimensions only. Any drawing discrepancy or specifications shall be referred to UXD.

Project

James Hicks Pottery Site - Kiln
365 Princes Hwy, Officer VIC 3809

Clients / Developers


James Hicks Pottery Site Pty Ltd

Drawing Title

Level 2 Floor Plan
As indicated @ A1 Format

Status

Town planning
Revision V2.6 | RFI Drawings | 25 November 2024

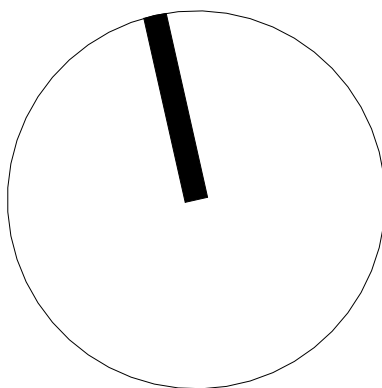


TP-09

2021.000



West Elevation
1 : 100

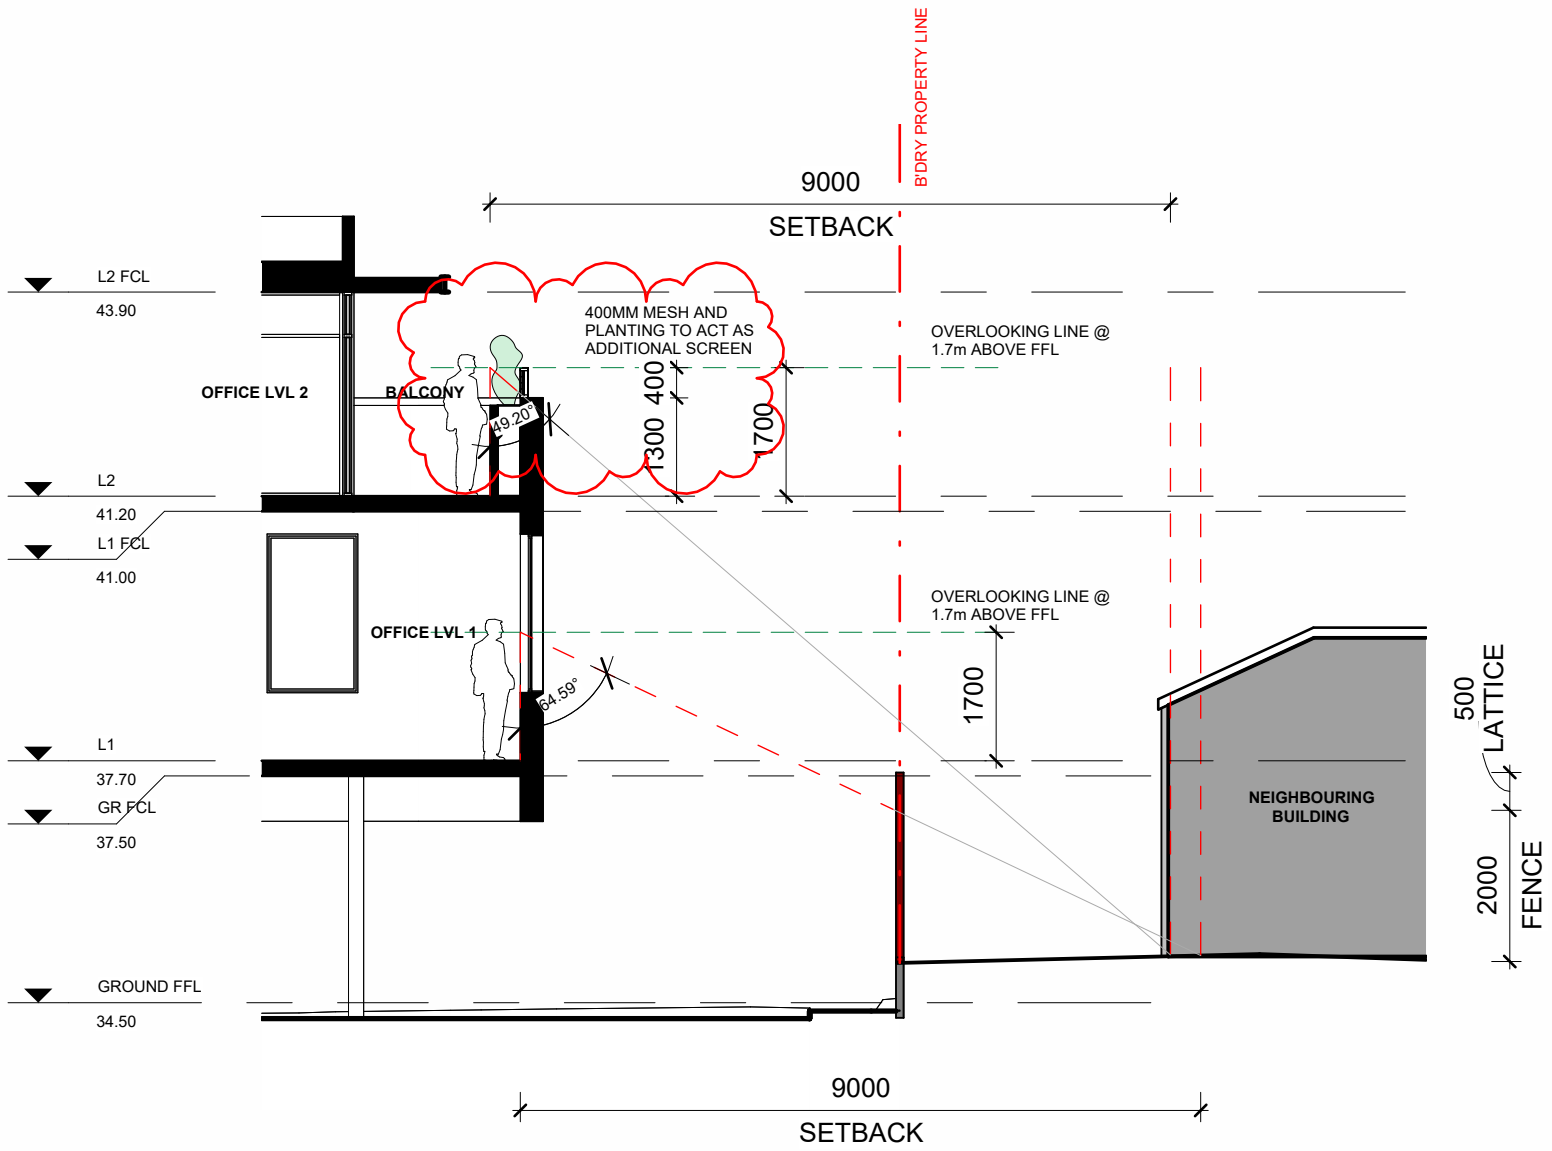

Overlooking Diagram
1 : 100

MATERIALS SCHEDULE

- | | | |
|----|--|--|
| 01 | | COLORBOND STANDING SEAM ROOF CLADDING IN MEDIUM GREY COLOUR FINISH |
| 02 | | SELECTED BRICK, IN BROWN/ RED COLOUR OR SIMILAR |
| 03 | | TIMBER BATTENS IN CHARCOAL FINISH |
| 04 | | STEEL BEAMS IN MATTE BLACK FINISH |
| 05 | | CLEAR GLAZING WITH MATTE BLACK FRAMING |
| 06 | | STEEL MESH (BLACK) PLANTER SCREENING FIXED TO BOND STACK BLOCK WORK IN GREY FINISH |
| 07 | | COLORBOND STANDING SEAM CLADDING IN 'MONUMENT' OR SIMILAR |

TREATMENT NOTES

RAINWATER FIXTURES (FASCIA, GUTTERS, DOWN-PIPES & THE LIKE) TO BE OF COLORBOND STEEL AND FINISHED IN 'MONUMENT' OR COLOUR SIMILAR

ALUMINIUM FRAMED WINDOW & DOOR SYSTEMS, POWDERCOAT FINISH IN COLORBOND 'MONUMENT' OR SIMILAR COLOUR FINISH



South Elevation
1 : 100

uxd.

User Experience Design Group (UXD)

Melbourne Studio.
31 Coventry Street
Southbank, VIC 3006

T. +61 455 310 390
E. projects@uxdgroup.co
F. www.uxdgroup.co

Copyright © UXD GROUP.

The drawings, designs and specifications are strictly the copyright and property of User Experience Design Group (UXD). These plans must not be used, copied or reproduced wholly or in part without the express written permission of UXD.

Do not scale drawings. Refer to nominated dimensions only. Any drawing discrepancy or specifications shall be referred to UXD.

Project

James Hicks Pottery Site - Kiln
365 Princes Hwy, Officer VIC 3809

Clients / Developers

James Hicks Pottery Site Pty Ltd

Drawing Title

Development Elevations Page 1 of 2
As indicated @ A1 Format

Status

Town planning
Revision V2.6 | RFI Drawings | 25 November 2024


TP-10
2021.000



East Elevation
1 : 100



East Elevation (Internal)
1 : 100

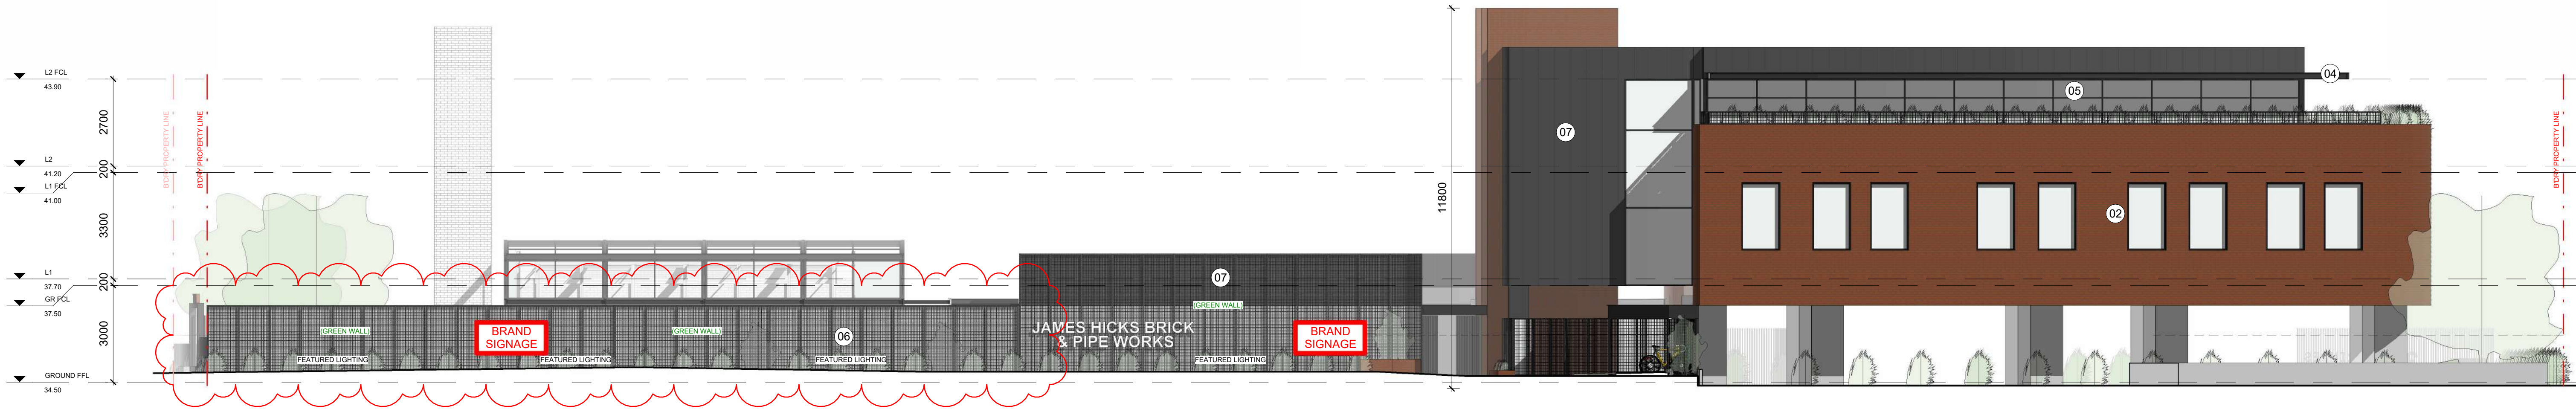

North Elevation
1 : 100

MATERIALS SCHEDULE

- | | | |
|----|--|--|
| 01 | | COLORBOND STANDING SEAM ROOF CLADDING IN MEDIUM GREY COLOUR FINISH |
| 02 | | SELECTED BRICK, IN BROWN/ RED COLOUR OR SIMILAR |
| 03 | | TIMBER BATTENS IN CHARCOAL FINISH |
| 04 | | STEEL BEAMS IN MATTE BLACK FINISH |
| 05 | | CLEAR GLAZING WITH MATTE BLACK FRAMING |
| 06 | | STEEL MESH (BLACK) PLANTER SCREENING FIXED TO BOND STACK BLOCK WORK IN GREY FINISH |
| 07 | | COLORBOND STANDING SEAM CLADDING IN 'MONUMENT' OR SIMILAR |

TREATMENT NOTES

RAINWATER FIXTURES (FASCIA, GUTTERS, DOWN-PIPES & THE LIKE) TO BE OF COLORBOND STEEL AND FINISHED IN 'MONUMENT' OR COLOUR SIMILAR

ALUMINIUM FRAMED WINDOW & DOOR SYSTEMS, POWDERCOAT FINISH IN COLORBOND 'MONUMENT' OR SIMILAR COLOUR FINISH

uxd.

User Experience Design Group (UXD)

Melbourne Studio.
31 Coventry Street
Southbank, VIC 3006

T. +61 455 310 390
E. projects@uxdgroup.co
F. www.uxdgroup.co

Copyright © UXD GROUP.

The drawings, designs and specifications are strictly the copyright and property of User Experience Design Group (UXD). These plans must not be used, copied or reproduced wholly or in part without the express written permission of UXD.

Do not scale drawings. Refer to nominated dimensions only. Any drawing discrepancy or specifications shall be referred to UXD.

Project

James Hicks Pottery Site - Kiln
365 Princes Hwy, Officer VIC 3809

Clients / Developers

James Hicks Pottery Site Pty Ltd

Drawing Title

Development Elevations Page 2 of 2
As indicated @ A1 Format


Status

Town planning
Revision V2.6 | RFI Drawings | 25 November 2024

TP-11
2021.000

SHADOW CAST KEY

PROPOSED CAST

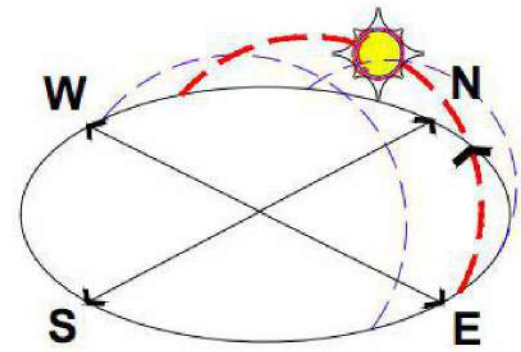

SEPTEMBER EQUINOX

DATE: SEPT 22.
SEASON: SEPT EQUINOX
SCALE: 1:100



uxd.

User Experience Design Group (UXD)

Melbourne Studio.
31 Coventry Street
Southbank, VIC 3006

T. +61 455 310 390
E. projects@uxdgroup.co
F. www.uxdgroup.co

Copyright © UXD GROUP.

The drawings, designs and specifications are strictly the copyright and property of User Experience Design Group (UXD). These plans must not be used, copied or reproduced wholly or in part without the express written permission of UXD.

Do not scale drawings. Refer to nominated dimensions only. Any drawing discrepancy or specifications shall be referred to UXD.

Project

James Hicks Pottery Site - Kiln
365 Princes Hwy, Officer VIC 3809

Clients / Developers


James Hicks Pottery Site Pty Ltd

Drawing Title

Shadow Diagram (9am Equinox)
As indicated @ A1 Format


Status

Town planning
Revision V2.6 | RFI Drawings | 25 November 2024

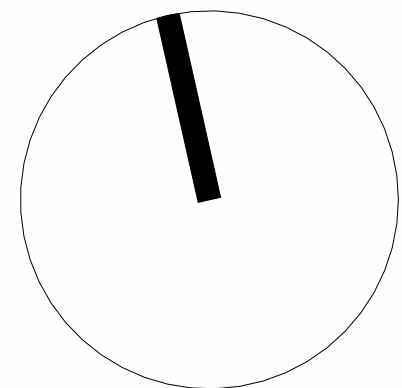

TP-12
2021.000

SHADOW CAST KEY

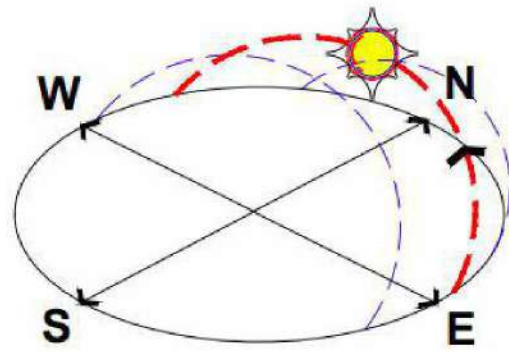

SEPTEMBER EQUINOX

DATE: SEPT 22.
SEASON: SEPT EQUINOX
SCALE: 1:100



uxd.

User Experience Design Group (UXD)

Melbourne Studio.
31 Coventry Street
Southbank, VIC 3006

T. +61 455 310 390
E. projects@uxdgroup.co
F. www.uxdgroup.co

Copyright © UXD GROUP.

The drawings, designs and specifications are strictly the copyright and property of User Experience Design Group (UXD). These plans must not be used, copied or reproduced wholly or in part without the express written permission of UXD.

Do not scale drawings. Refer to nominated dimensions only. Any drawing discrepancy or specifications shall be referred to UXD.

Project

James Hicks Pottery Site - Kiln
365 Princes Hwy, Officer VIC 3809

Clients / Developers


James Hicks Pottery Site Pty Ltd

Drawing Title

Shadow Diagram (12pm Equinox)
As indicated @ A1 Format

Status

Town planning
Revision V2.6 | RFI Drawings | 25 November 2024

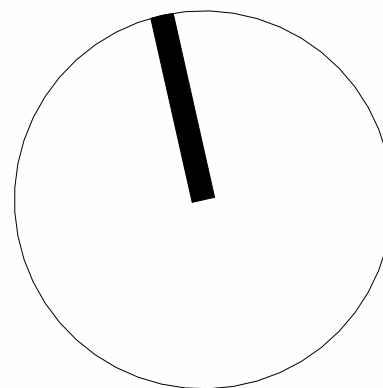


TP-13

2021.000

SHADOW CAST KEY

PROPOSED CAST

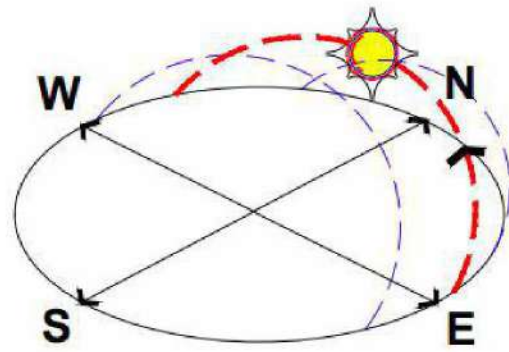

SEPTEMBER EQUINOX

DATE: SEPT 22.
SEASON: SEPT EQUINOX
SCALE: 1:100



uxd.

User Experience Design Group (UXD)

Melbourne Studio.
31 Coventry Street
Southbank, VIC 3006

T. +61 455 310 390
E. projects@uxdgroup.co
F. www.uxdgroup.co

Copyright © UXD GROUP.

The drawings, designs and specifications are strictly the copyright and property of User Experience Design Group (UXD). These plans must not be used, copied or reproduced wholly or in part without the express written permission of UXD.

Do not scale drawings. Refer to nominated dimensions only. Any drawing discrepancy or specifications shall be referred to UXD.

Project

James Hicks Pottery Site - Kiln
365 Princes Hwy, Officer VIC 3809

Clients / Developers


James Hicks Pottery Site Pty Ltd

Drawing Title



Shadow Diagram (3pm Equinox)
As indicated @ A1 Format

Status

Town planning
Revision V2.6 | RFI Drawings | 25 November 2024

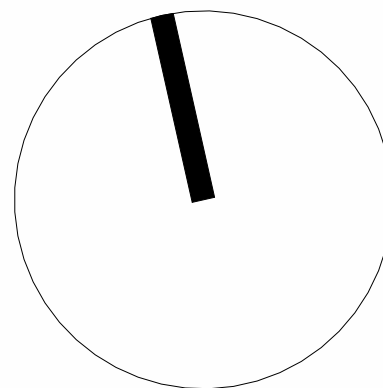


TP-14
2021.000

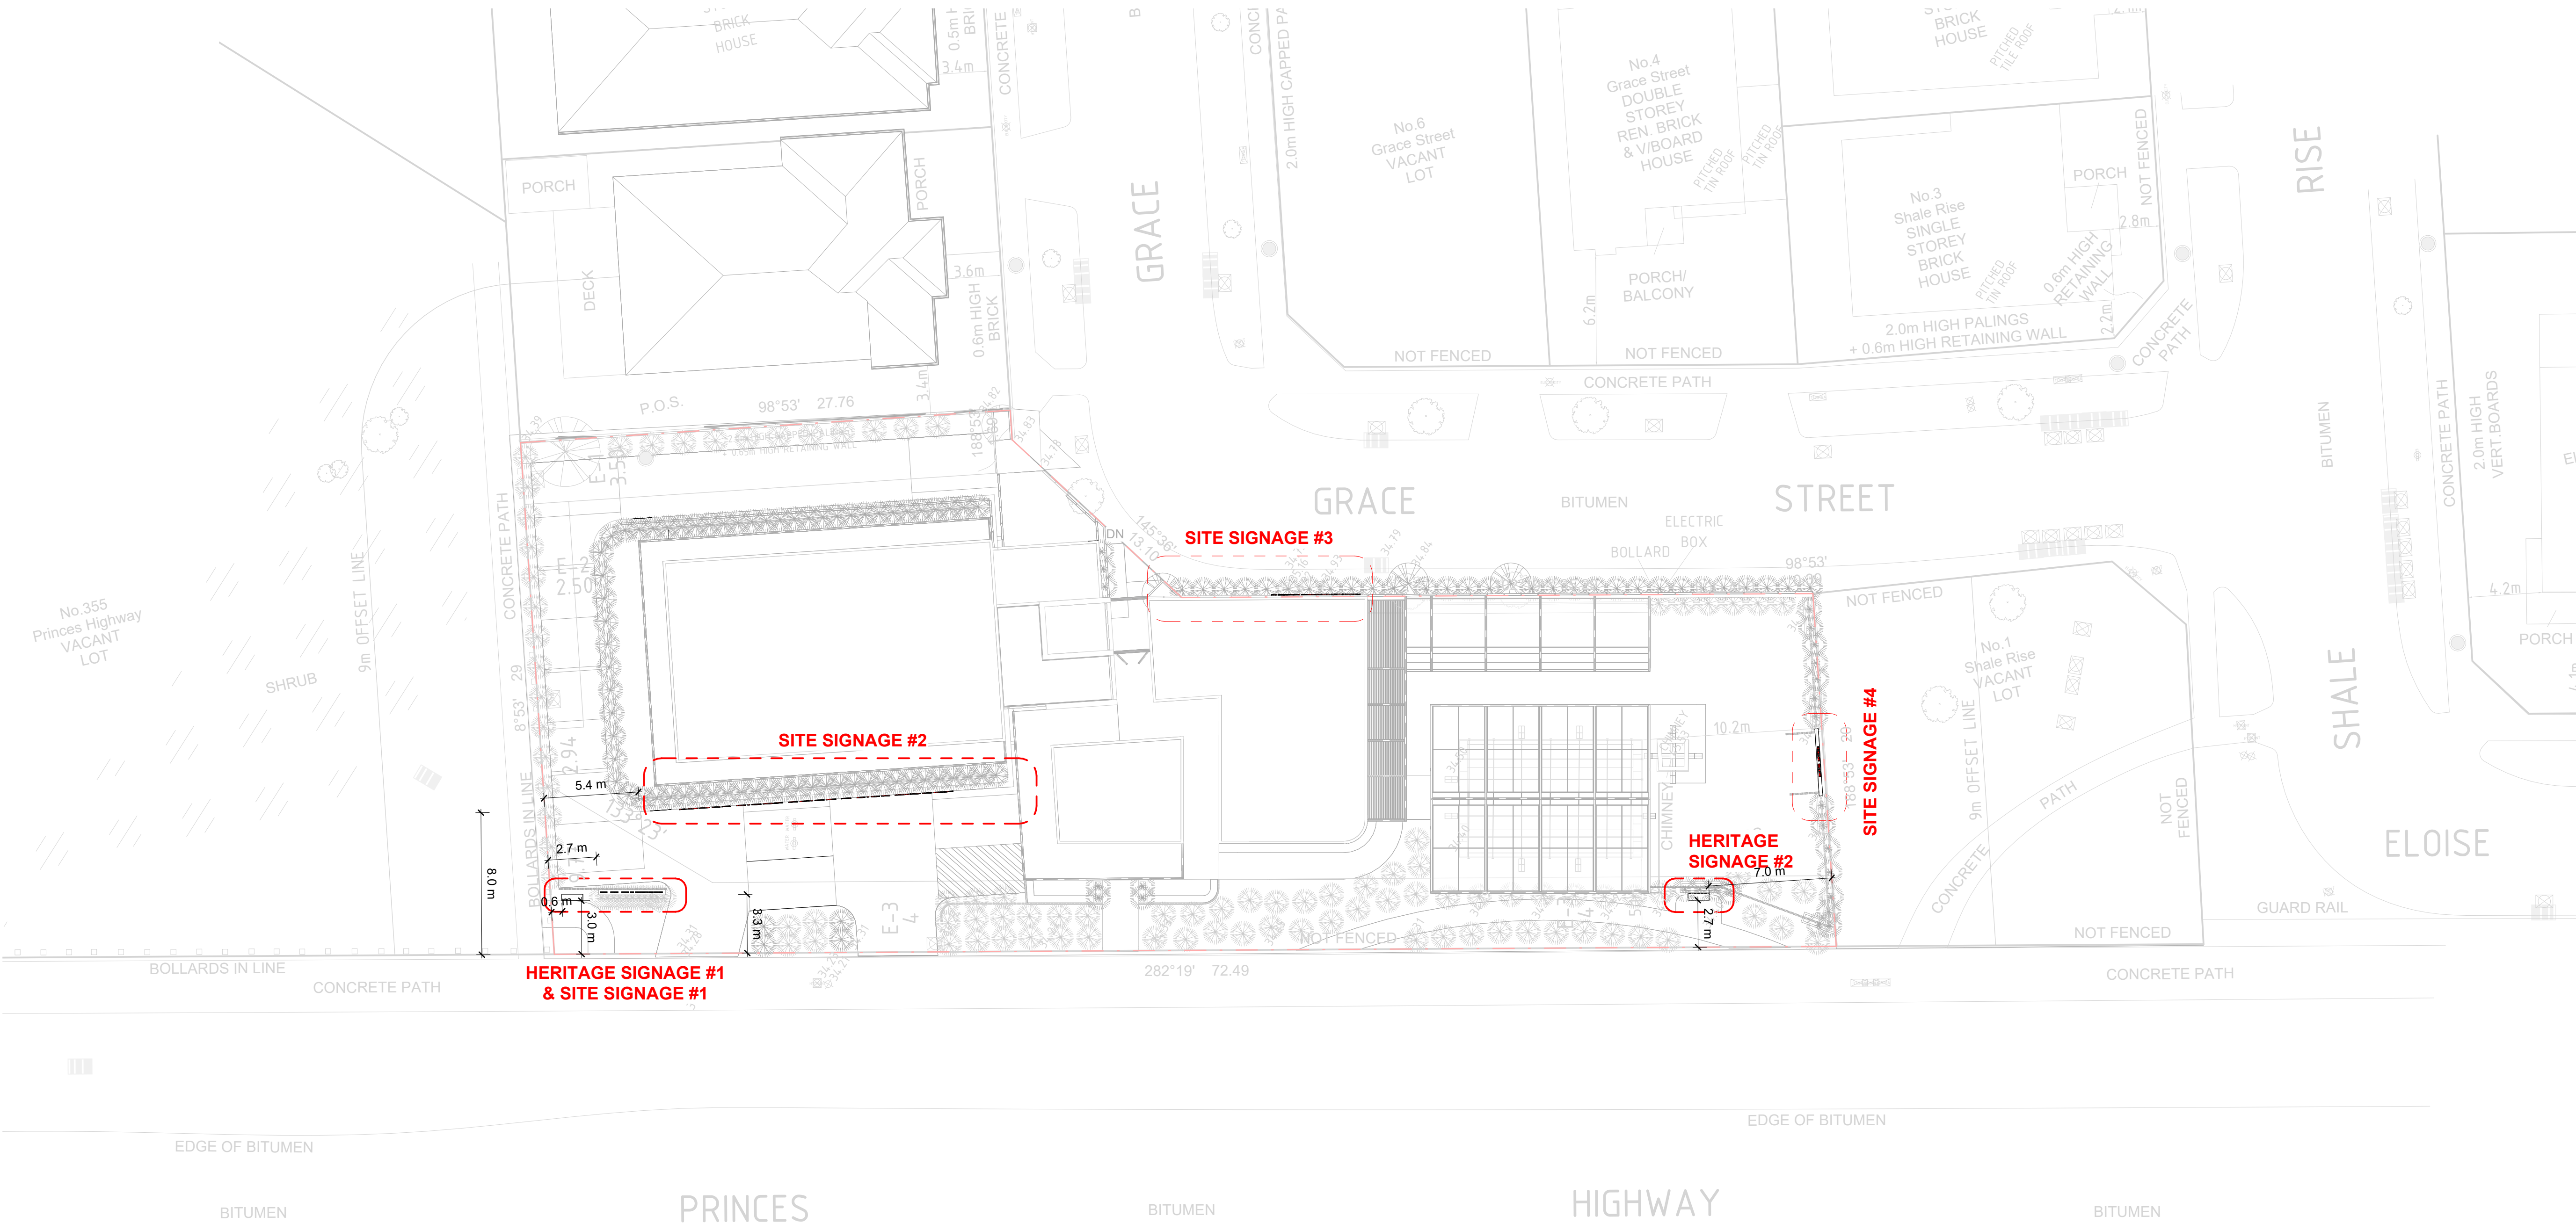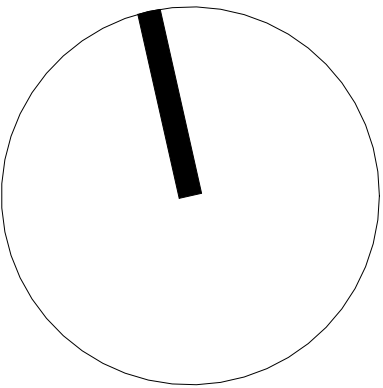




Elevation - HERITAGE INTERPRETIVE SIGNAGE #1 & SITE SIGNAGE #1
1 : 25

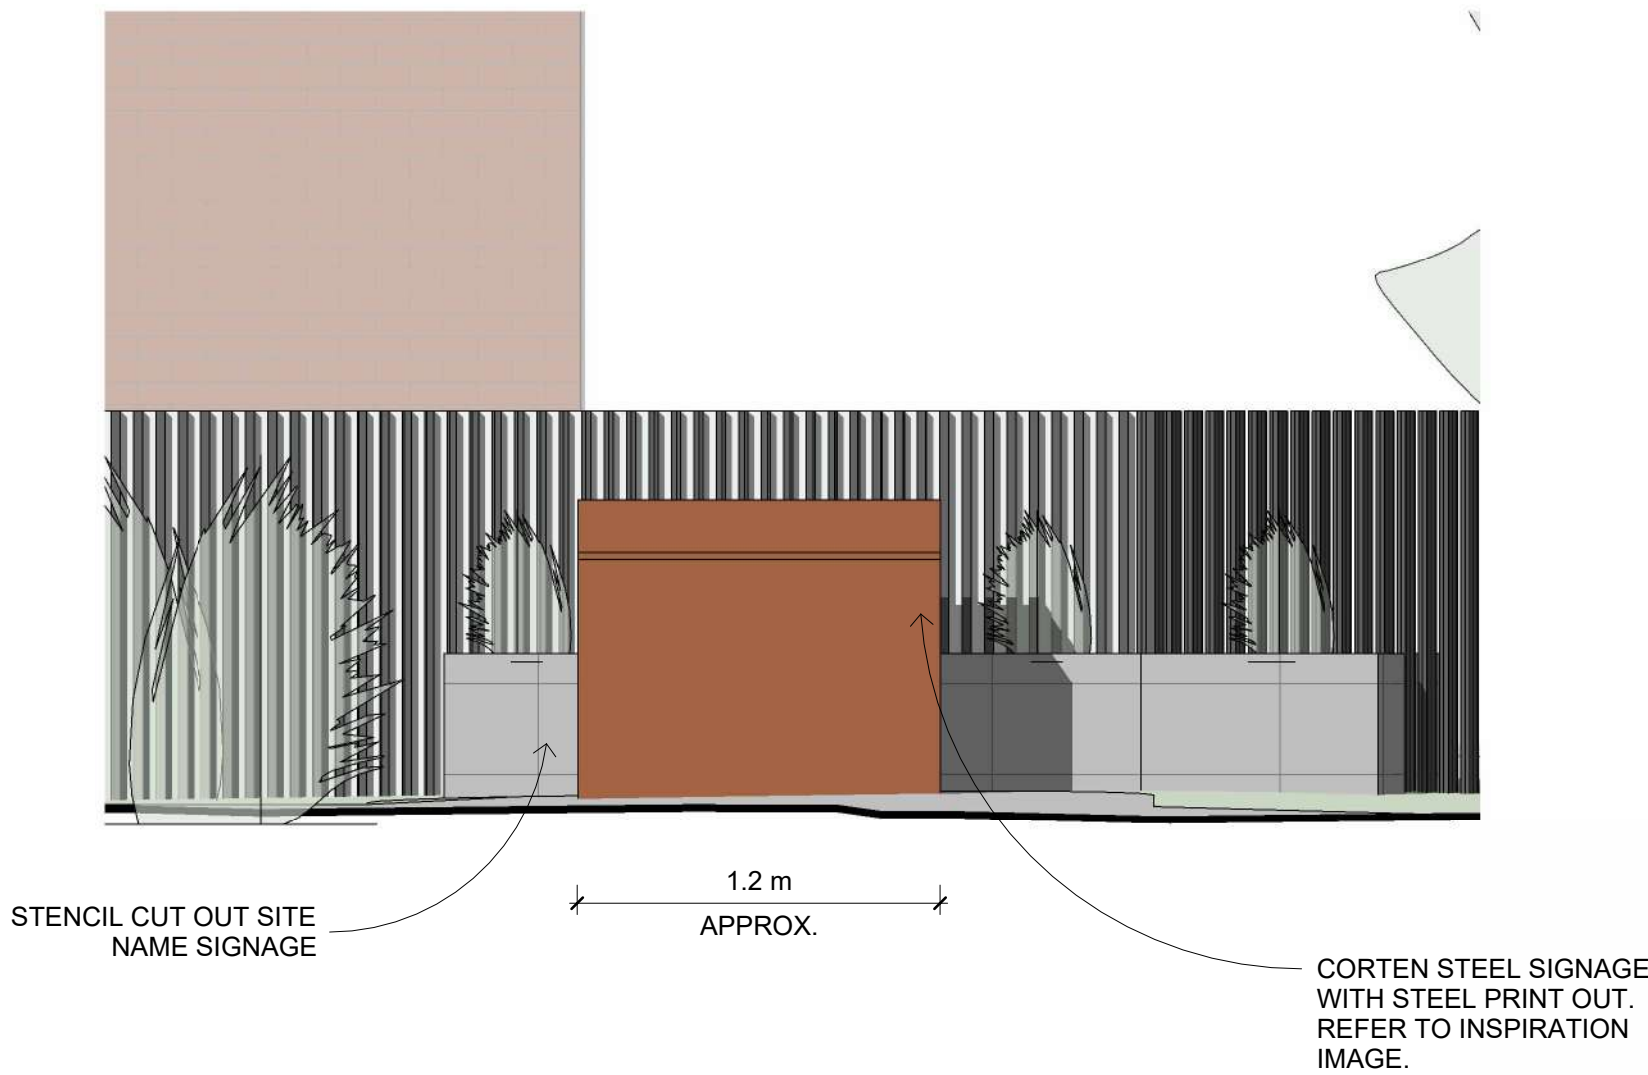


Elevation - HERITAGE INTERPRETIVE SIGNAGE #2
1 : 25

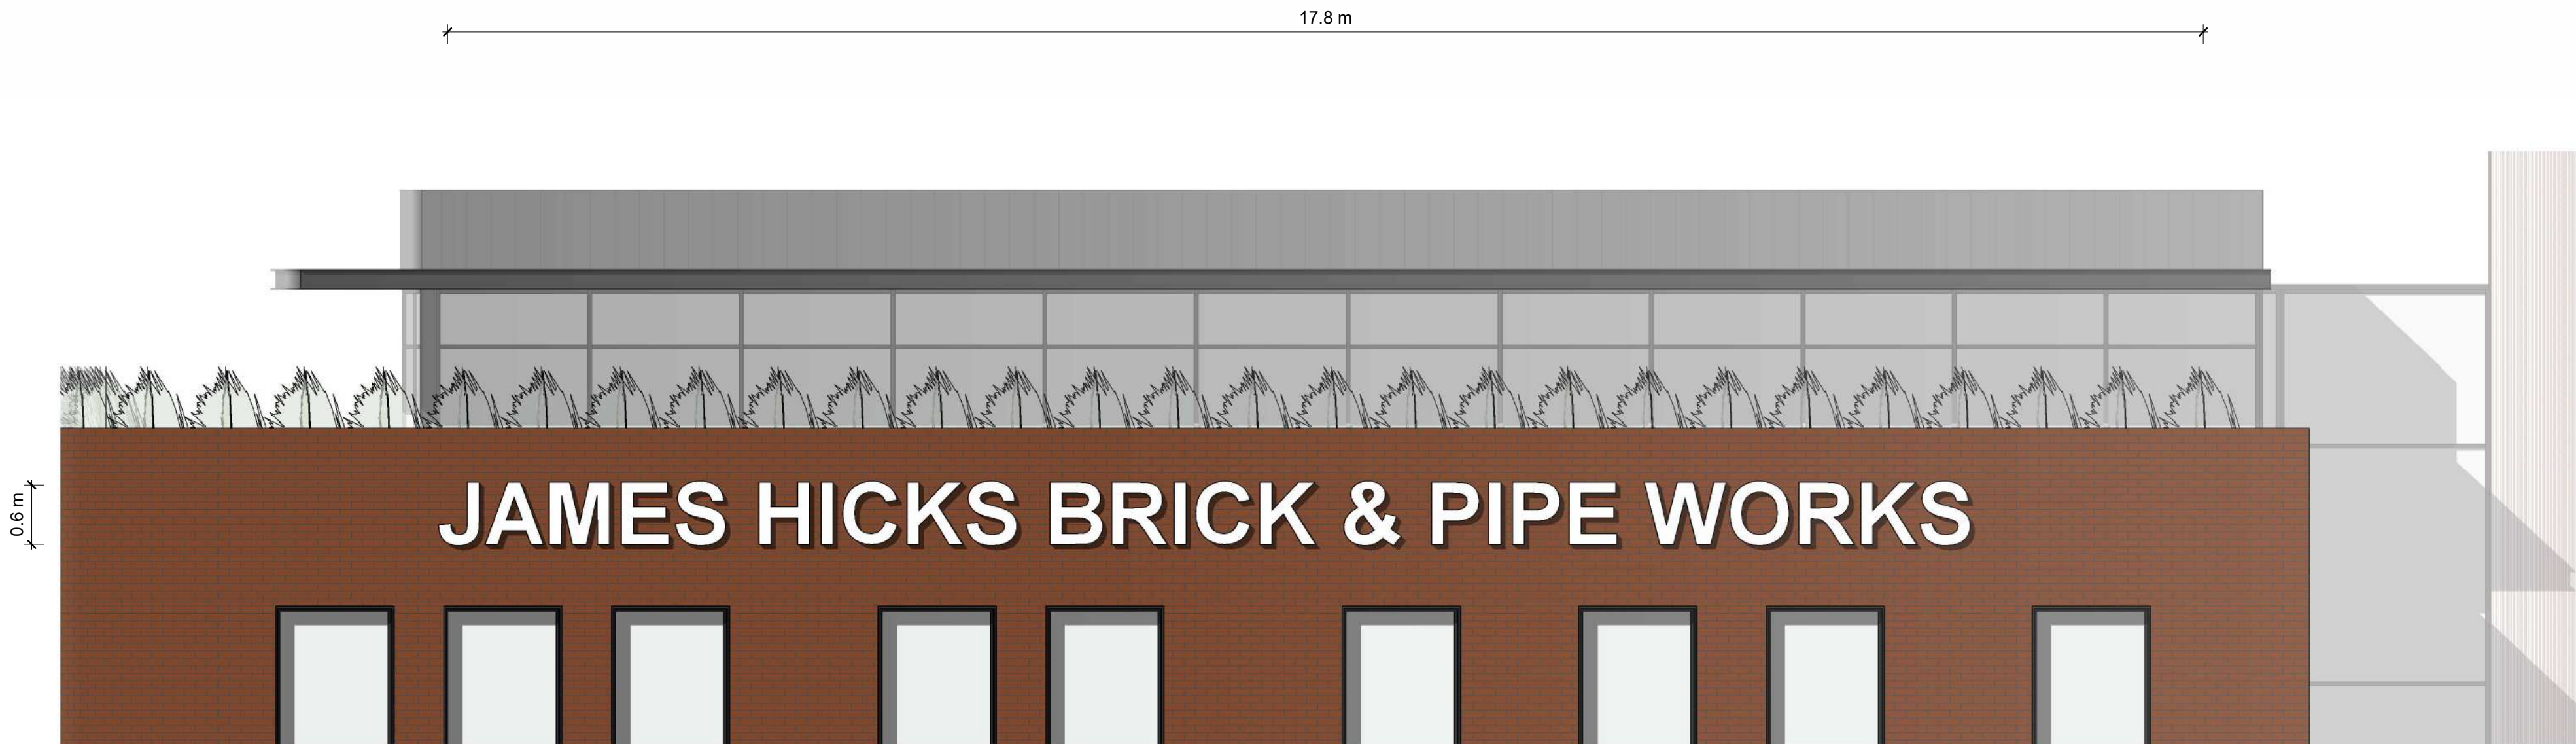


Elevation - SITE SIGNAGE #2
1 : 50

SIGNAGE DETAILS			
SITE SIGNAGE #1			
DIMENSIONS:	3.8m W X 1.1m H X 0.2m D	APPROX.	
SURFACE AREA:	4.2m²	APPROX.	
ABOVE GROUND:	0.5m	APPROX.	
PROJECTION:	50cm		
ILLUMINATION:	LETTERING ITSELF LED MODULES HOURS: 8AM - 8PM		
COLOUR:	WHITE POWDER COATED		
FONT:	MANTI SANS FIXED DEMO		
MATERIAL:	STAINLESS STEEL FABRICATED, ACRYLIC INFILL		
LANDSCAPING:	HEAVY LOW LYING NATIVE PLANTING		
STRUCTURE/ INSTALLATION:	UP RIGHT, STEEL SUPPORTED		
SITE SIGNAGE #2			
DIMENSIONS:	17.8m W X 0.6m H X 0.1m D	APPROX.	
SURFACE AREA:	11.5m²	APPROX.	
ABOVE GROUND:	7.0m	APPROX.	
PROJECTION:	100cm		
ILLUMINATION:	NO		
COLOUR:	WHITE POWDER COATED		
FONT:	MANTI SANS FIXED DEMO		
MATERIAL:	STEEL		
LANDSCAPING:	N/A		
STRUCTURE/ INSTALLATION:	STAND OFF, WALL MOUNTED		

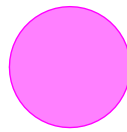

PINK FILLED DOTS TO REPRESENT
INDICATIVE LANDSCAPE GROUND
SPOT LIGHTS. TBC IN WORKING
DRAWINGS

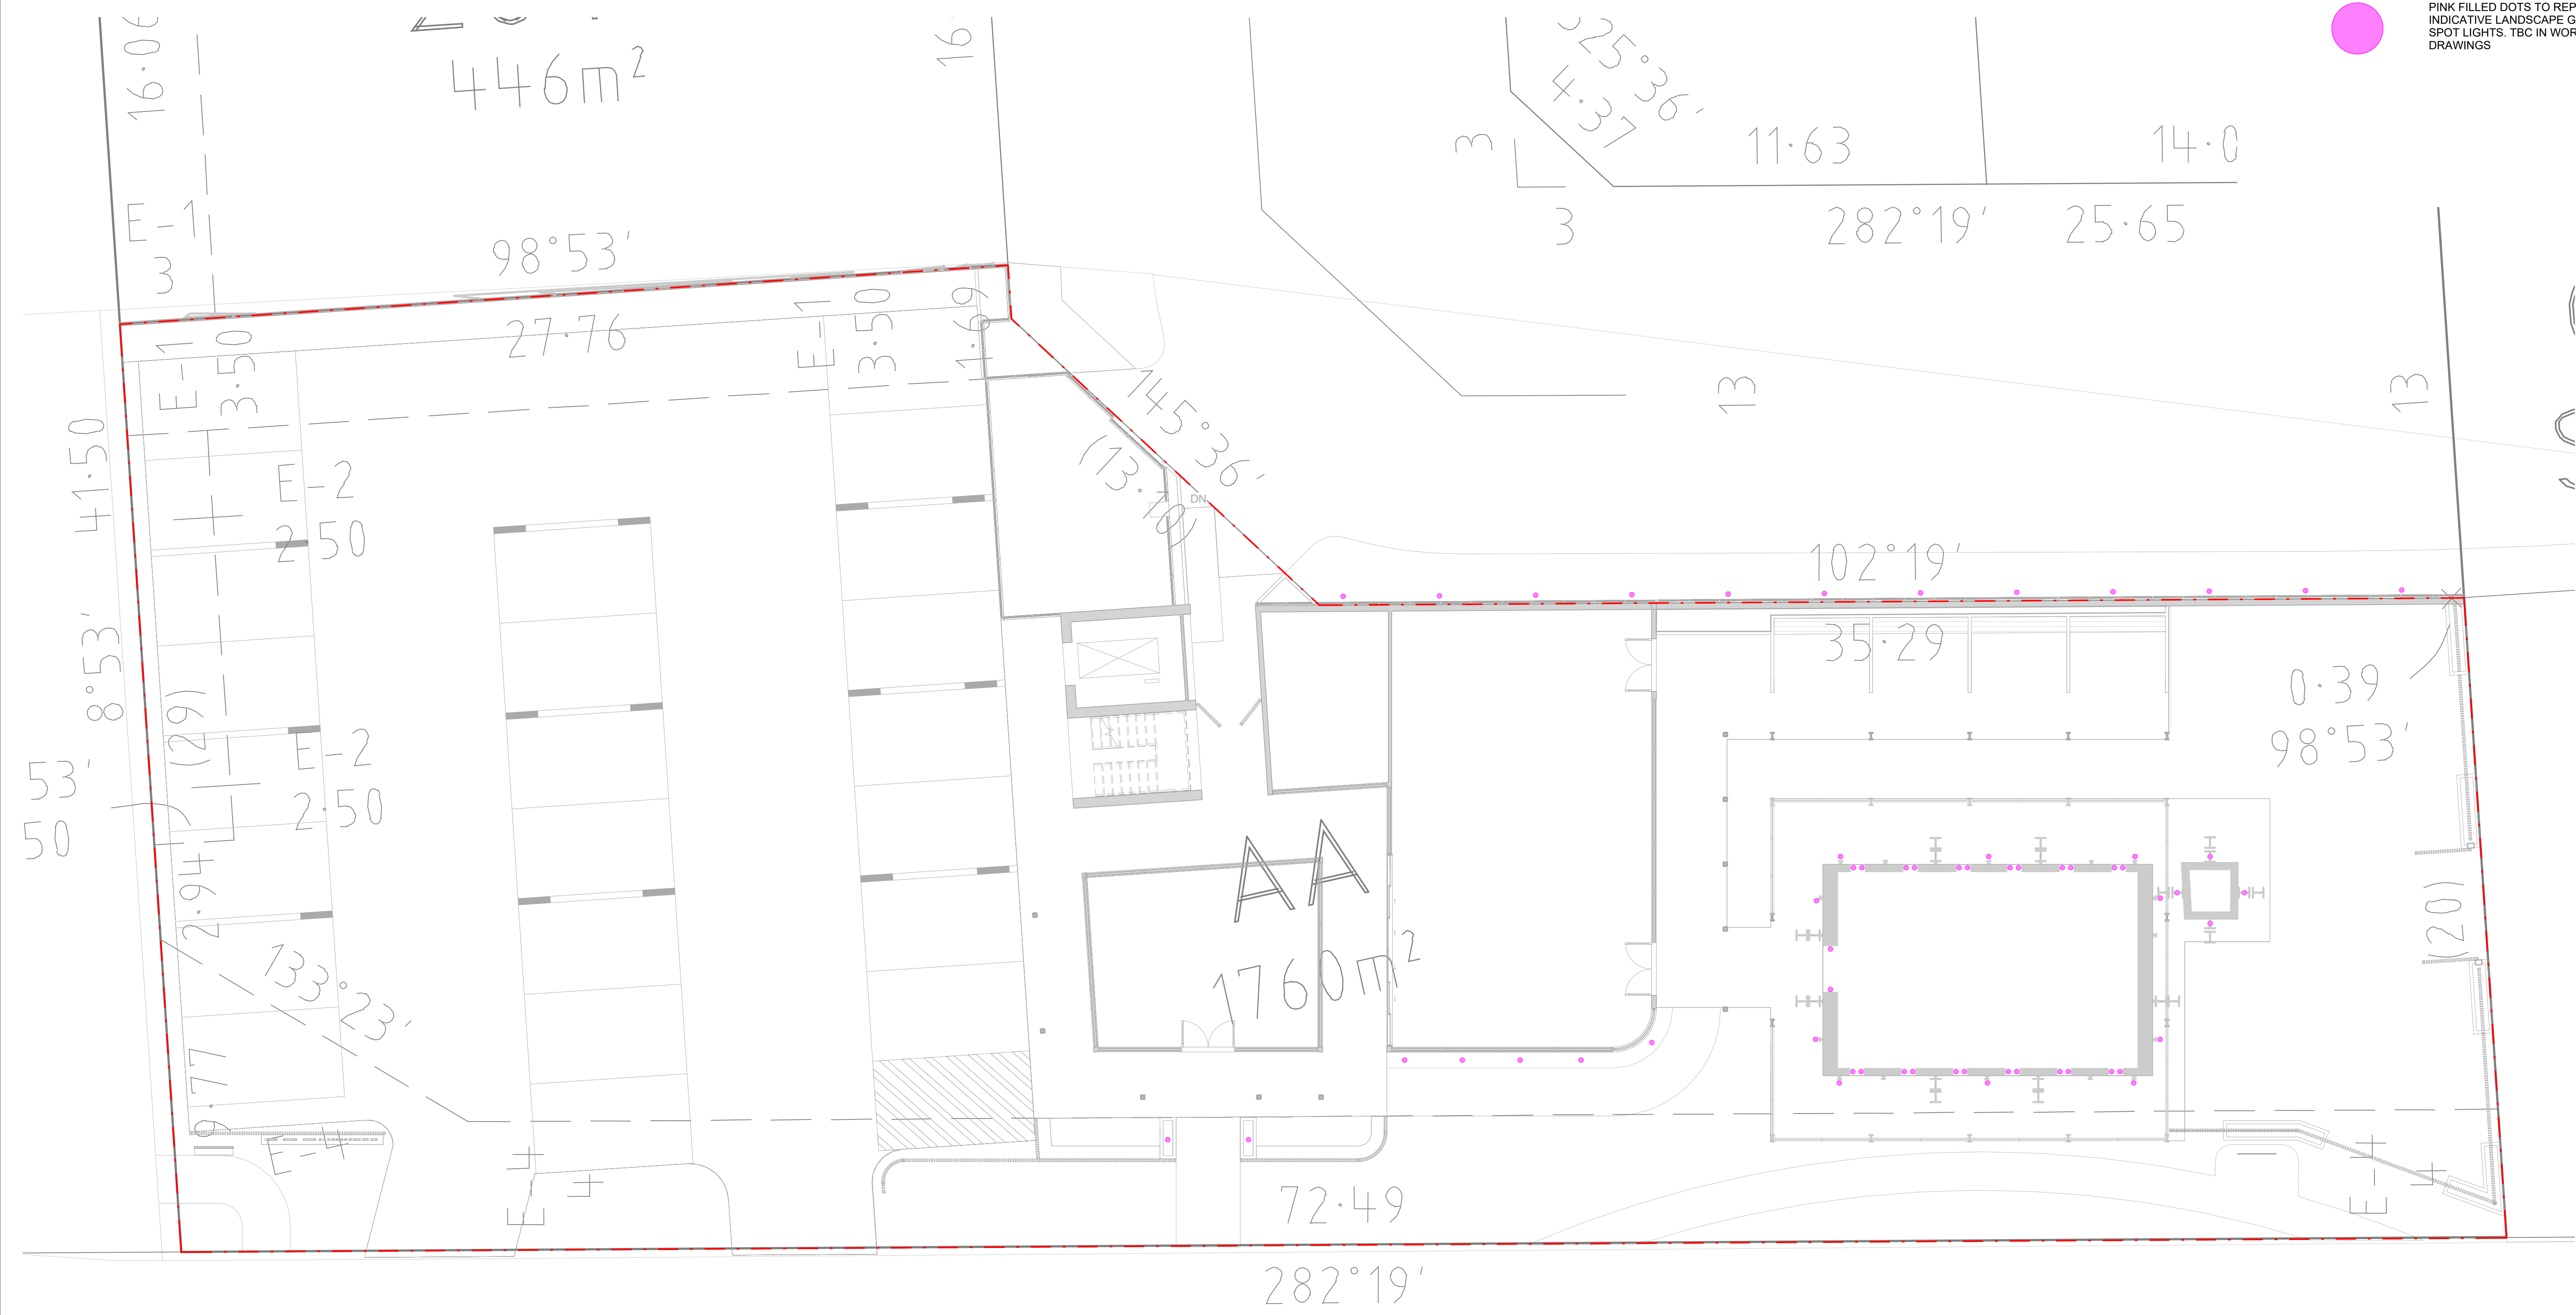

PRINCES

HIGHWAY

uxd.

User Experience Design Group (UXD)
Melbourne Studio.
31 Coventry Street
Southbank, VIC 3006
T. +61 455 310 390
E. projects@uxdgroup.co
F. www.uxdgroup.co

Copyright © UXD GROUP.
The drawings, designs and specifications are strictly the copyright
and property of User Experience Design Group (UXD). These
plans must not be used, copied or reproduced wholly or in part
without the express written permission of UXD.
Do not scale drawings. Refer to nominated dimensions only. Any
drawing discrepancy or specifications shall be referred to UXD.


Project
James Hicks Pottery Site - Kiln
365 Princes Hwy, Officer VIC 3809

Clients / Developers
James Hicks Pottery Site Pty Ltd

Drawing Title
Electrical Landscape Plan
As indicated @ A1 Format

Status
Town planning
Revision V2.6 | RFI Drawings | 25 November 2024

TP-18
2021.000

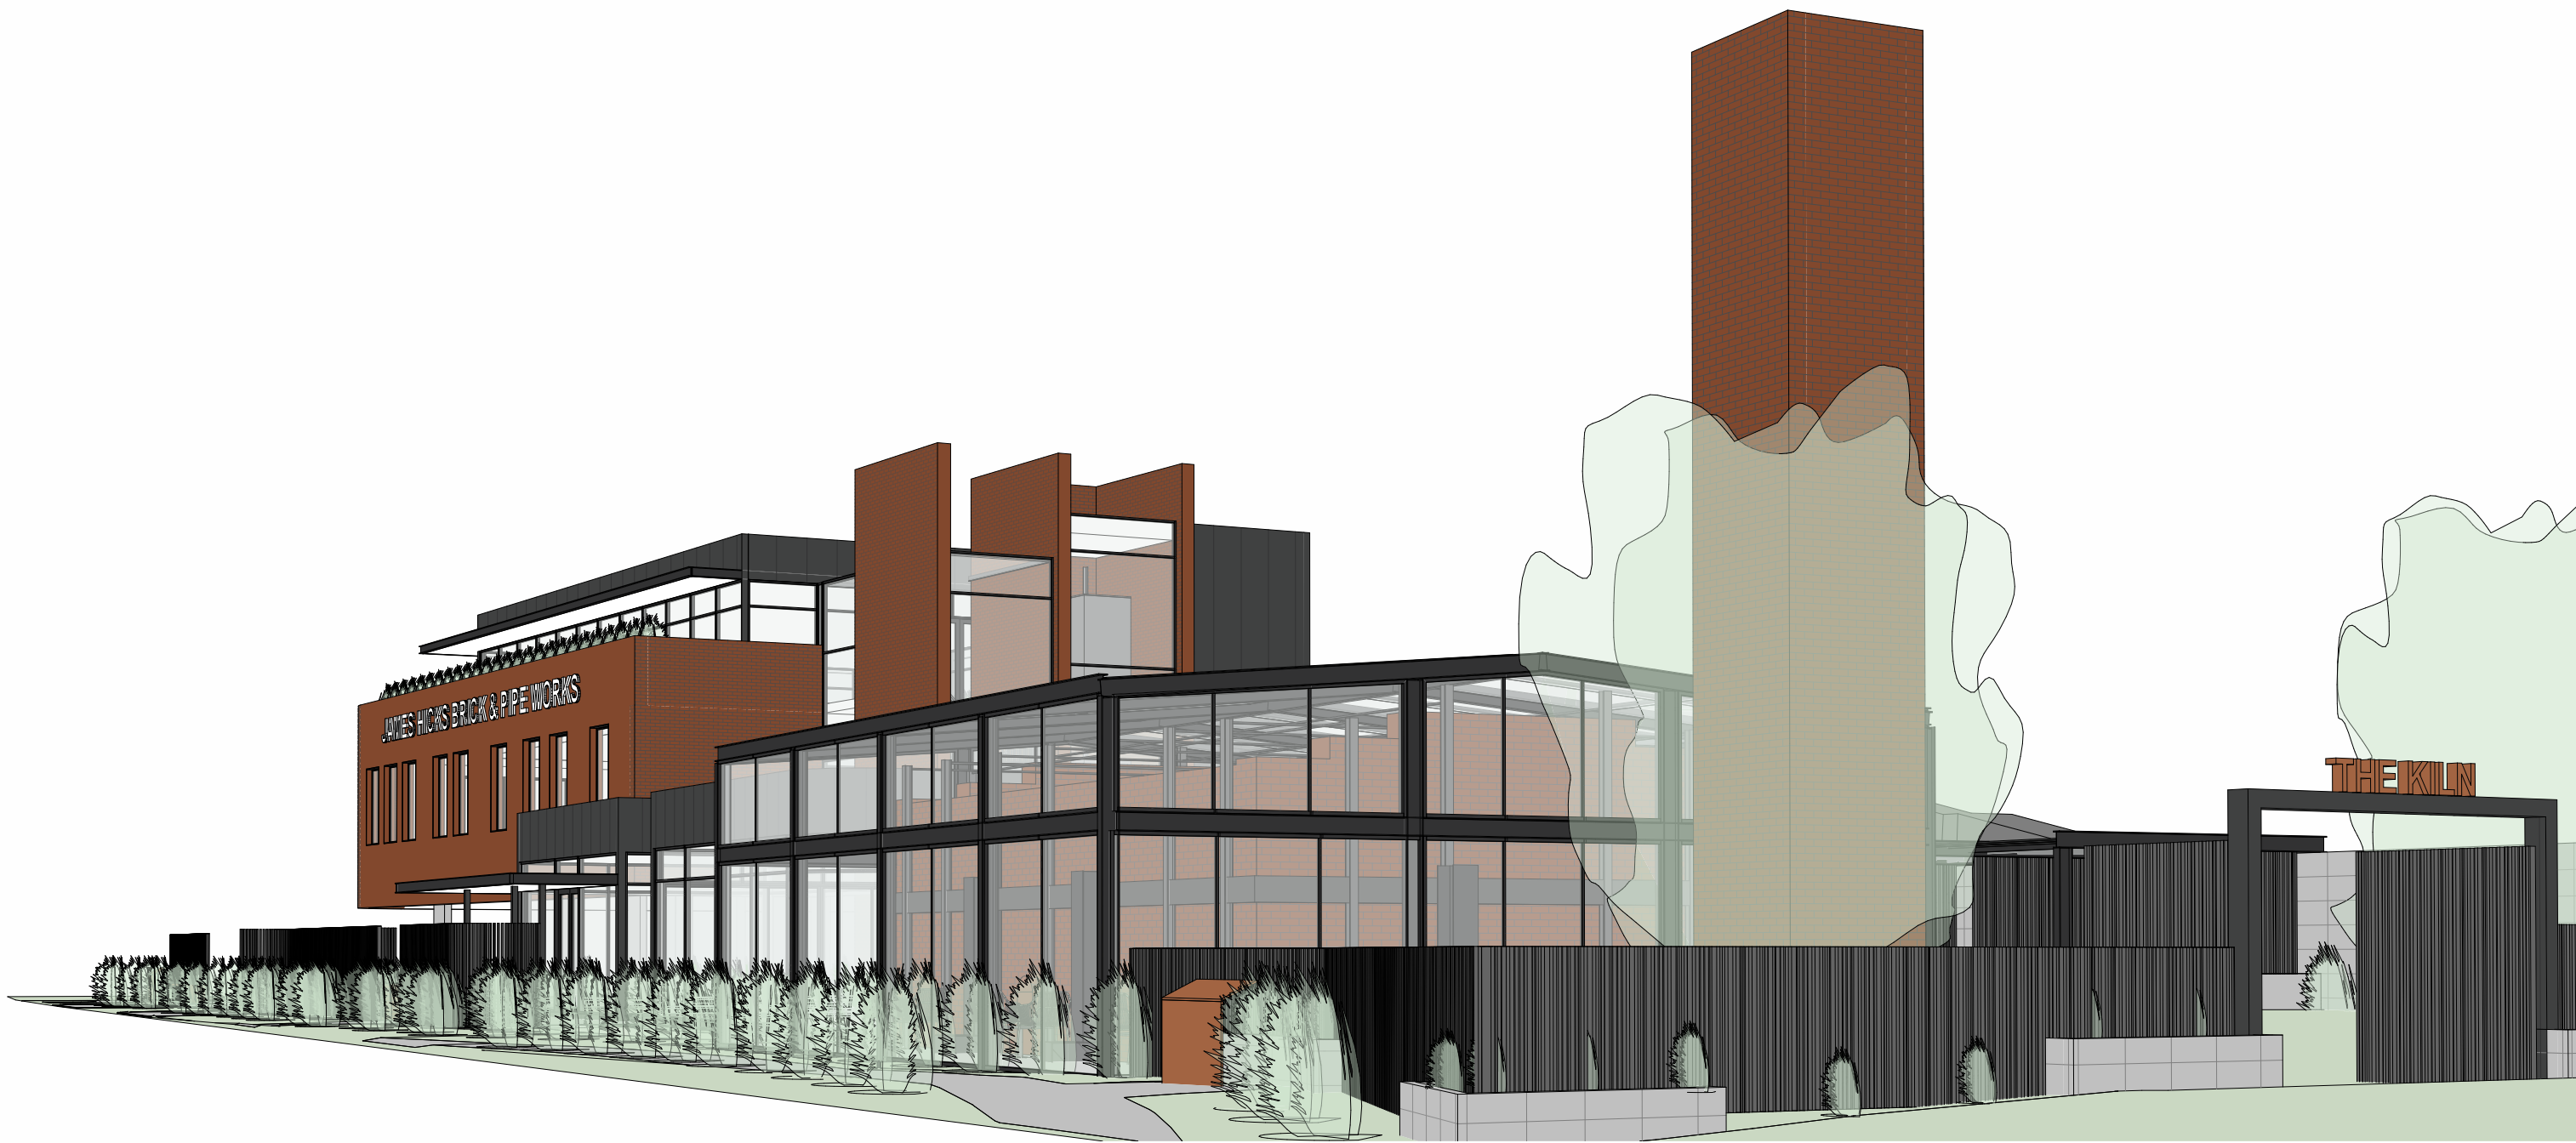


uxd.

User Experience Design Group (UXD)
Melbourne Studio.
31 Coventry Street
Southbank, VIC 3006
T. +61 455 310 390
E. projects@uxdgroup.co
F. www.uxdgroup.co

Copyright © UXD GROUP.
The drawings, designs and specifications are strictly the copyright and property of User Experience Design Group (UXD). These plans must not be used, copied or reproduced wholly or in part without the express written permission of UXD.
Do not scale drawings. Refer to nominated dimensions only. Any drawing discrepancy or specifications shall be referred to UXD.

Project
James Hicks Pottery Site - Kiln
365 Princes Hwy, Officer VIC 3809
Clients / Developers
James Hicks Pottery Site Pty Ltd

Drawing Title
3D Perspectives
@ A1 Format
Status
Town planning
Revision V2.6 | RFI Drawings | 25 November 2024

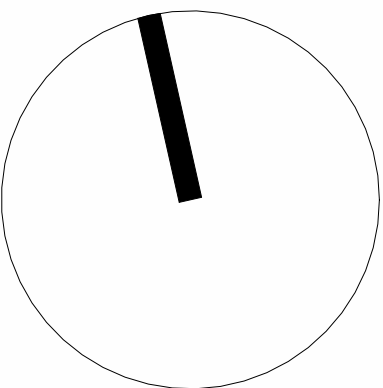

TP-19
2021.000



uxd.

User Experience Design Group (UXD)

Melbourne Studio.
31 Coventry Street
Southbank, VIC 3006

T. +61 455 310 390
E. projects@uxdgroup.co
F. www.uxdgroup.co

Copyright © UXD GROUP.

The drawings, designs and specifications are strictly the copyright and property of User Experience Design Group (UXD). These plans must not be used, copied or reproduced wholly or in part without the express written permission of UXD.

Do not scale drawings. Refer to nominated dimensions only. Any drawing discrepancy or specifications shall be referred to UXD.

Project

James Hicks Pottery Site - Kiln
365 Princes Hwy, Officer VIC 3809

Clients / Developers


James Hicks Pottery Site Pty Ltd

Drawing Title

3D Perspectives
@ A1 Format

Status

Town planning
Revision V2.6 | RFI Drawings | 25 November 2024

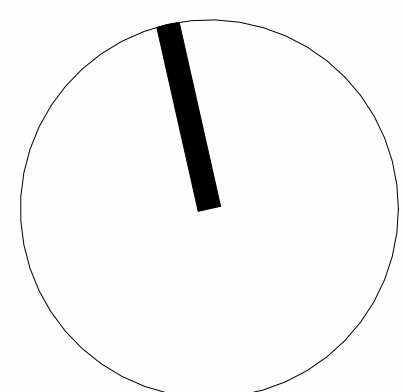

TP-20
2021.000



uxd.

User Experience Design Group (UXD)

Melbourne Studio.
31 Coventry Street
Southbank, VIC 3006

T. +61 455 310 390
E. projects@uxdgroup.co
F. www.uxdgroup.co

Copyright © UXD GROUP.

The drawings, designs and specifications are strictly the copyright and property of User Experience Design Group (UXD). These plans must not be used, copied or reproduced wholly or in part without the express written permission of UXD.

Do not scale drawings. Refer to nominated dimensions only. Any drawing discrepancy or specifications shall be referred to UXD.

Project

James Hicks Pottery Site - Kiln
365 Princes Hwy, Officer VIC 3809

Clients / Developers


James Hicks Pottery Site Pty Ltd

Drawing Title

3D Perspectives
@ A1 Format

Status

Town planning
Revision V2.6 | RFI Drawings | 25 November 2024

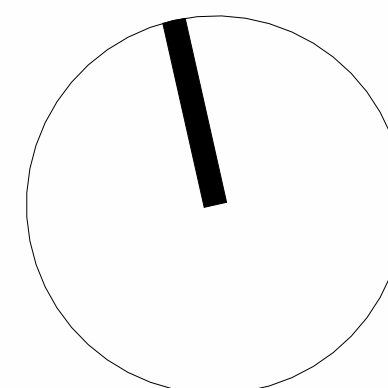

TP-21

2021.000

**MELBOURNE STUDIO
31 COVENTRY STREET
SOUTHBANK, VIC 3006**

**E. PROJECTS@UXDGROUP.CO
W. UXDGROUP.CO**

Beau O'Brien - 0455 310 390 | Joshua O'Donnell - 0432 238 654