



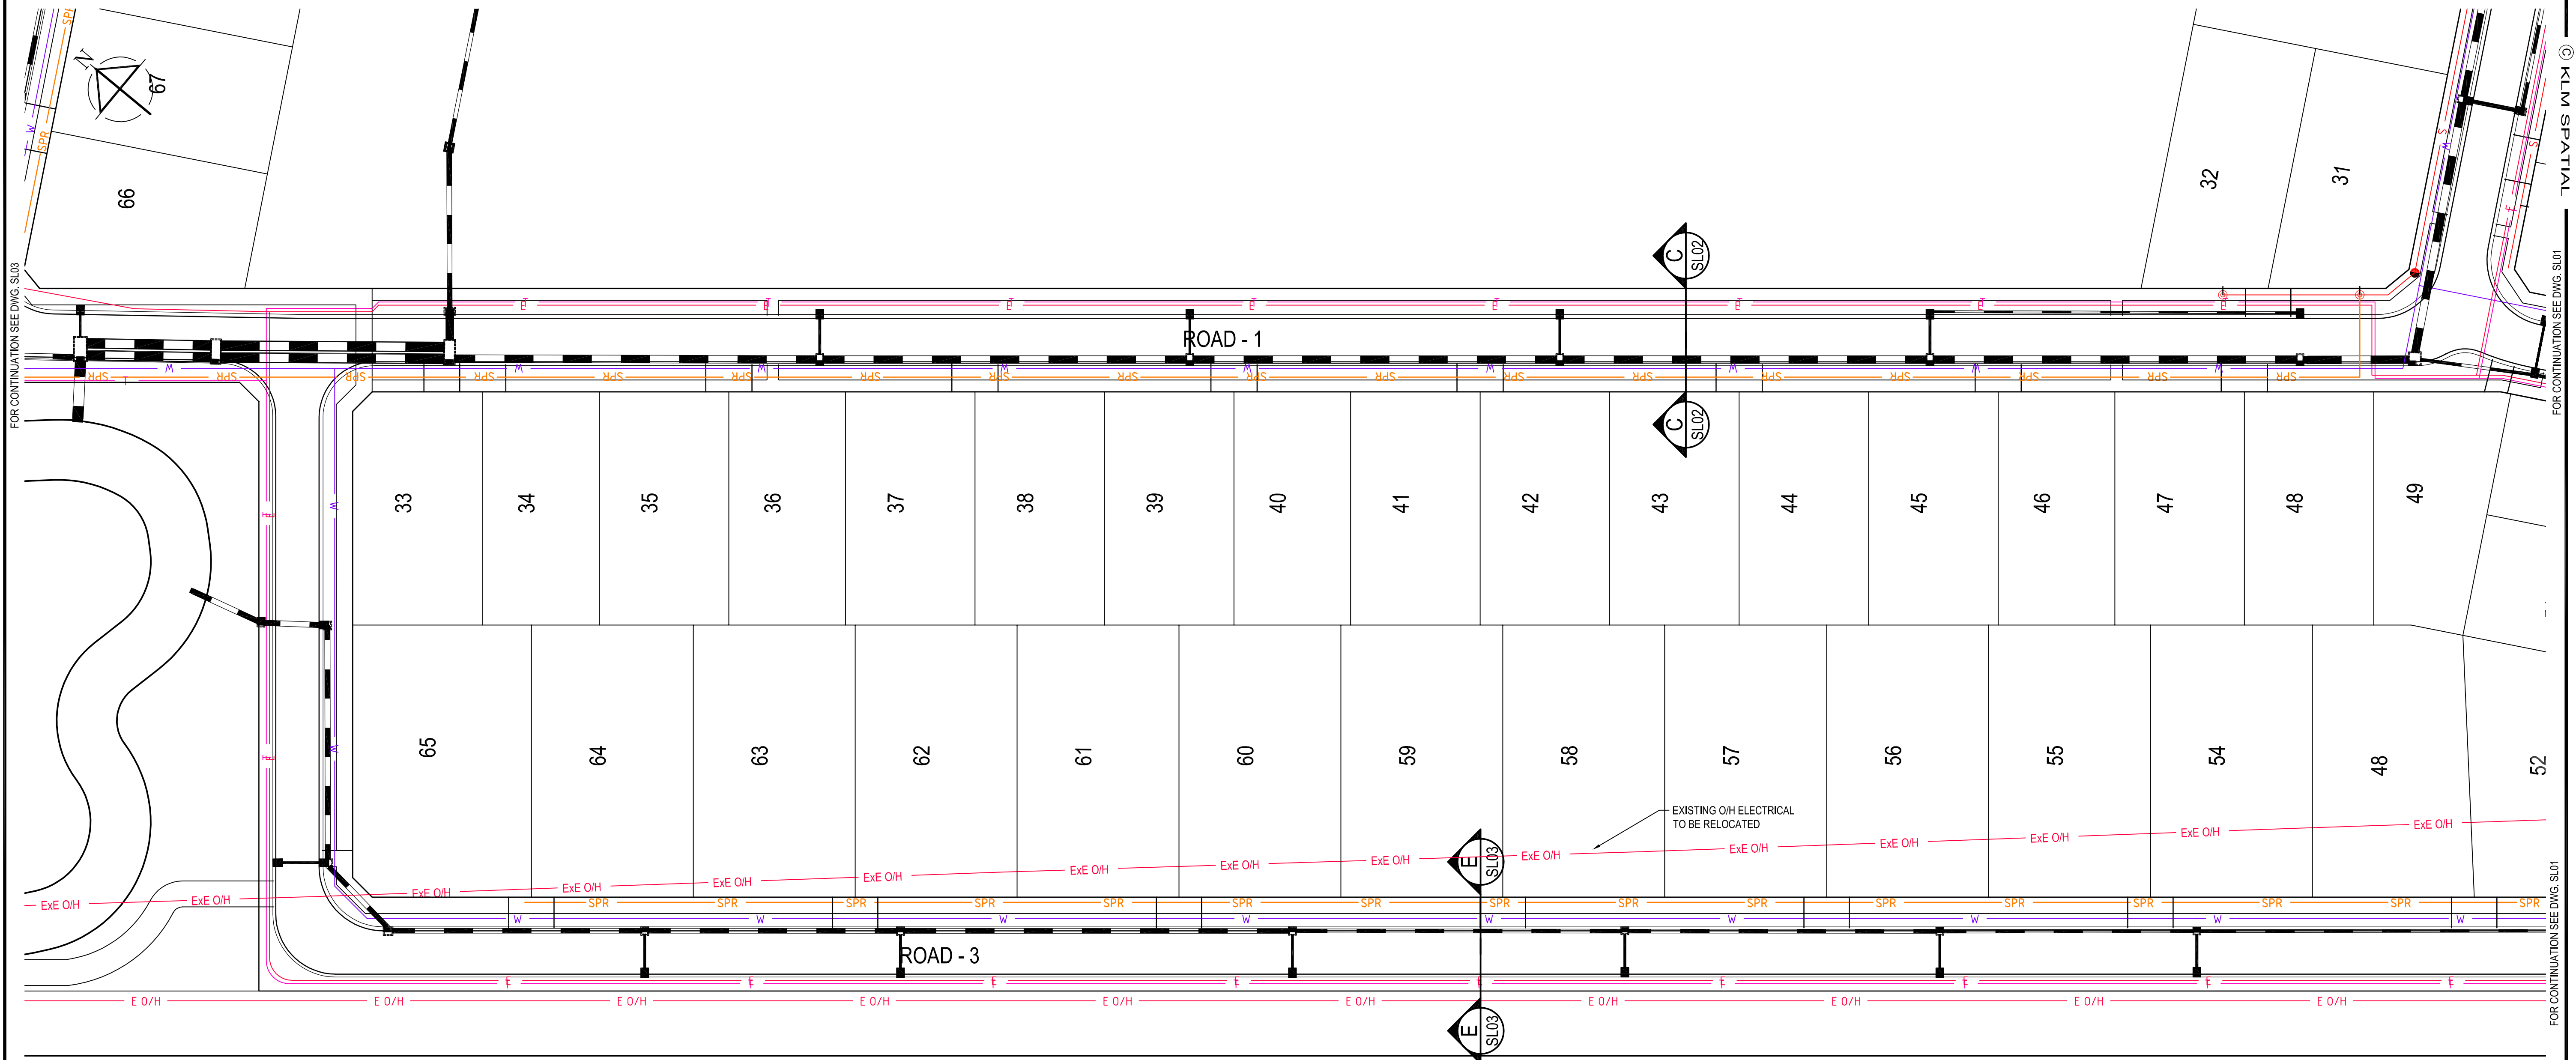

STREET	WATER		NBN		ELEC		SEWER (WHERE APPLICABLE)		PRESSURE SEWER (WHERE APPLICABLE)		NATURE STRIP WIDTH
	SIDE	O/S	SIDE	O/S	SIDE	O/S	SIDE	O/S	SIDE	O/S	
ROAD 1 (LOTS 7-10)	W	2.30	E	2.10	E	2.60	W/E	1.00	NIL	0.00	6.20
ROAD 1 (LOTS 28-31)	N	2.05	S	2.10	S	2.60	N	1.00	NIL	0.00	4.20
ROAD 1 (LOTS 33-47)	W	3.60	E	2.10	E	2.60	E	1.00	W	2.30	4.20
ROAD 1 (LOTS 66-87)	S	3.30	N	0.30	N	0.80	NIL	0.00	S	1.00	N-2.15 S-4.75
ROAD 1 (LOTS 86)	W	2.10	W	0.60	E	2.60	NIL	0.00	W	0.80	4.20
ROAD 2 (LOTS 17-19)	N	2.05	S	2.10	S	2.60	N	1.00	NIL	0.00	4.20
ROAD 2 (LOTS 21-26)	E	2.30	W	2.60	W	3.10	E	1.00	NIL	0.00	4.20
ROAD 3 (LOTS 50-64)	E	3.95	W	1.15	W	1.65	N	1.00	E	1.00	4.20
ROAD 3 (LOTS 65-33)	S	2.80	N	1.15	N	1.65	NIL	0.00	NIL	0.00	N-2.15 S-4.75
ROAD 4 (LOTS 1-3)	E	2.30	W	0.60	W	1.10	E	1.00	NIL	0.00	N-2.15 S-4.75

OFFSETS SHOWN ARE INDICATIVE ONLY. DESIGN OFFSETS TO BE DETERMINED & ESTABLISHED BY ACCREDITED ELECTRICITY & TELECOMMUNICATION DESIGNER. REFER TO ELECTRICAL & TELECOMMUNICATION PLANS FOR DETAILS.

FUNCTIONAL LAYOUT PLAN


 


LEGEND

- PROPOSED STORM WATER PIPE
- PROPOSED TELCO
- PROPOSED UNDERGROUND ELECTRICITY
- PROPOSED WATER MAIN
- PROPOSED SEWER
- PROPOSED PRESSURE SEWER
- PROPOSED KERB & CHANNEL

PRESSURE SEWER (WHEN APPLICABLE)
DRINKING WATER

SECTION C
SCALE: NTS
SL02

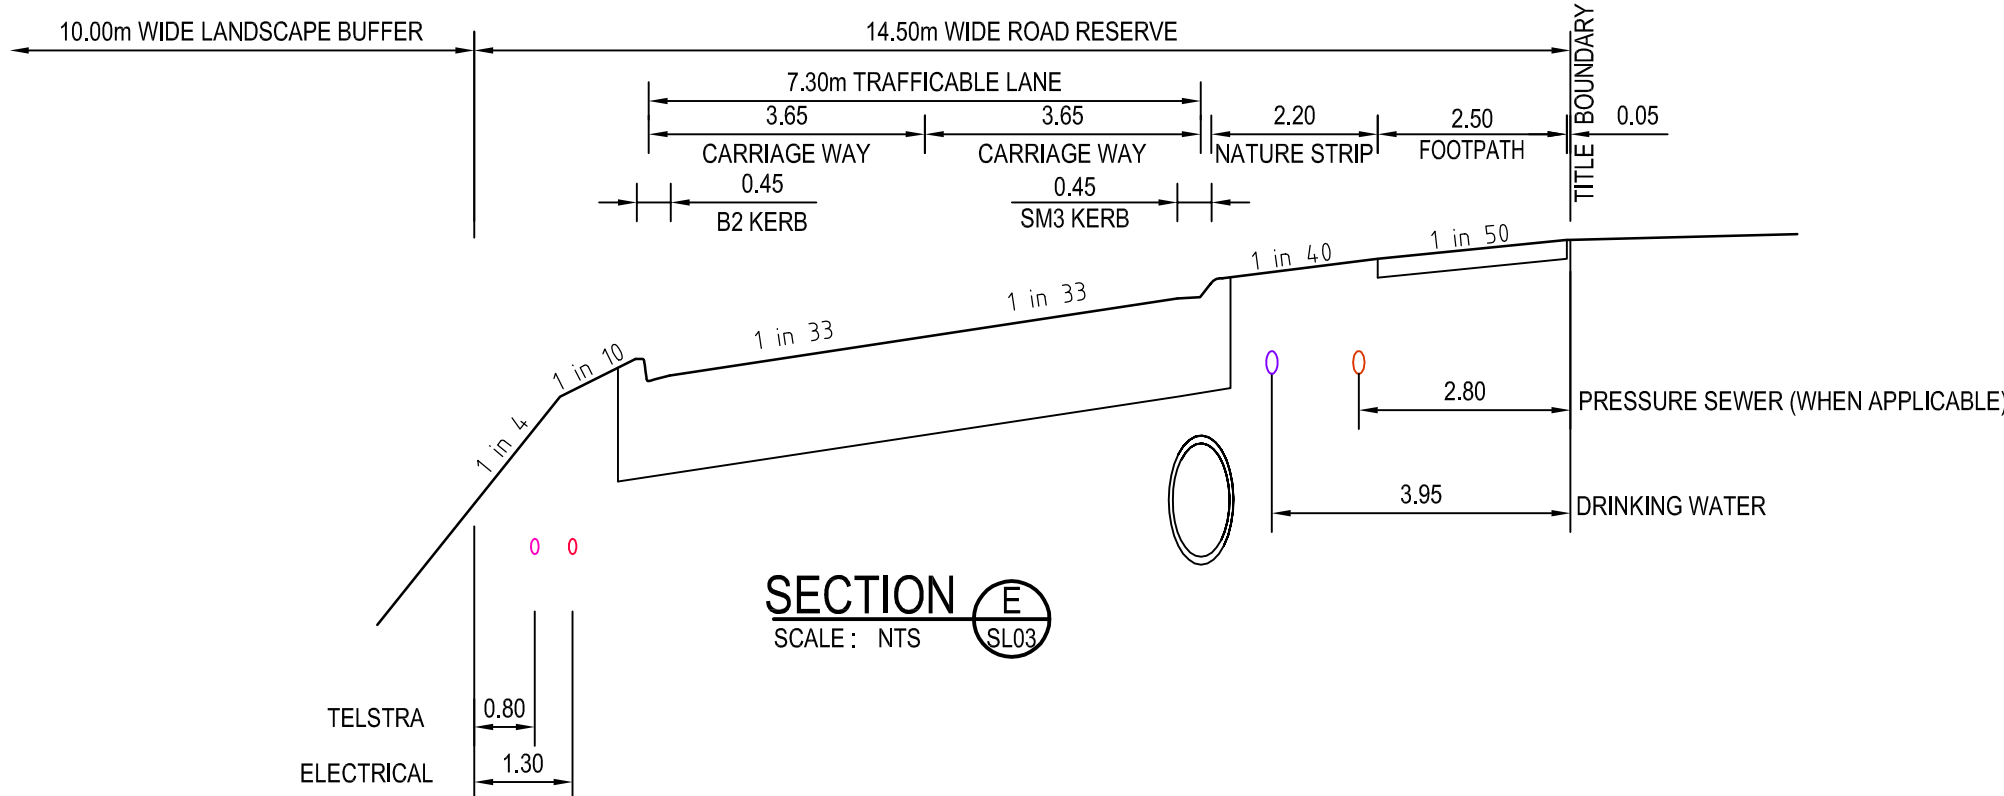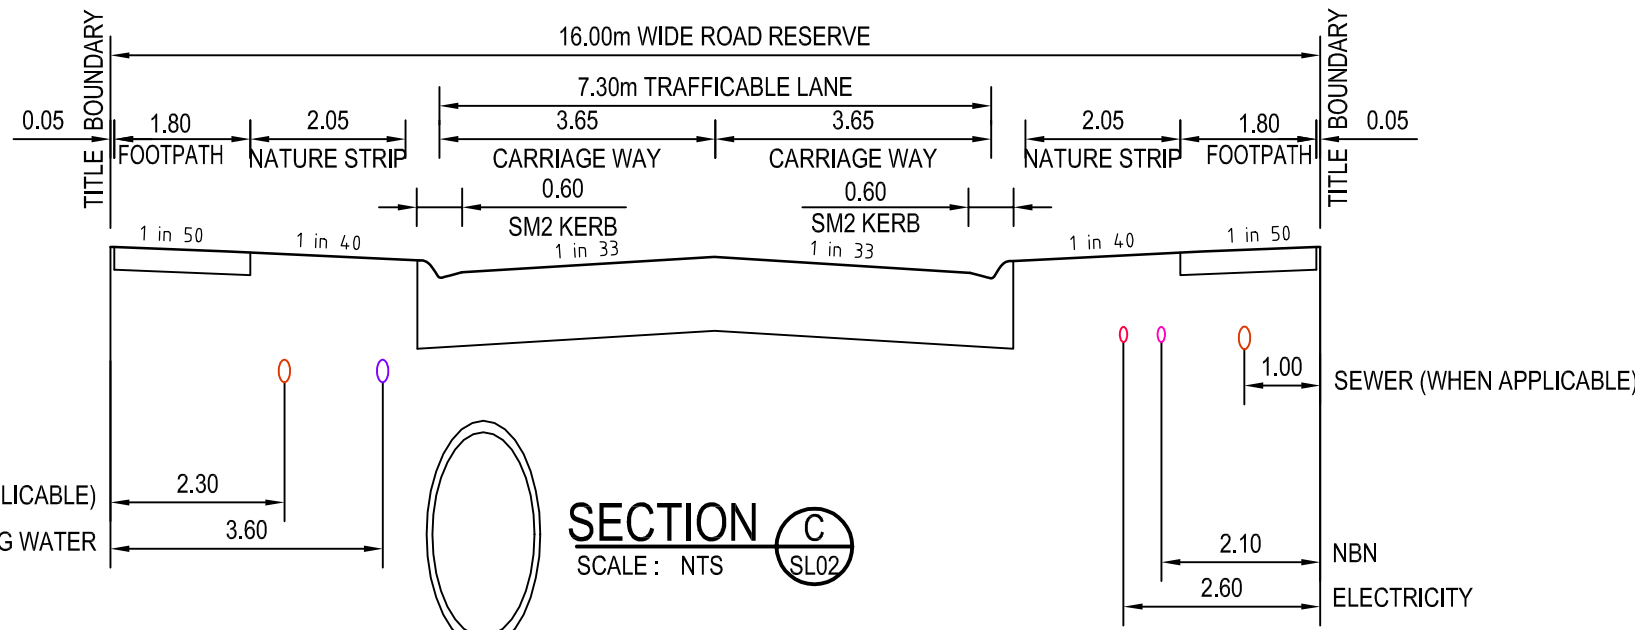

B	UPDATED LAYOUT	B.C	B.B	W.A	24/07/26
A	PRELIMINARY ISSUE	B.C	B.C	W.A	03/12/25
Rev	Reason	Drawn	Des	Chk	Date
REGISTERED ENGINEER NAME RYAN FLACK					
PE, REG. NO. PE0007691					
I HEREBY CERTIFY THESE PLANS					

PRELIMINARY



CLIENT:
ROSSITER ROAD INVESTMENTS PTY LTD
PROJECT:
145 ROSSITER ROAD, KOO WEE RUP
SERVICE LAYOUT PLAN

Job	Drawing	Revision
E10323.00	SL02	B
Sheet: 2 of 3		
Scale: AS SHOWN @ A1	Municipality: CARDINIA	Melway Ref. 300 C8

enviro
DEVELOPMENT
PROFESSIONAL

KLM SPATIAL
LAND DEVELOPMENT INTELLIGENCE

Planners Building Designers
Surveyors Engineers
Suite 1, Building 2
3 Ordish Road
Dandenong South 3175
Telephone 03 9794 1600
manager@klms.com.au

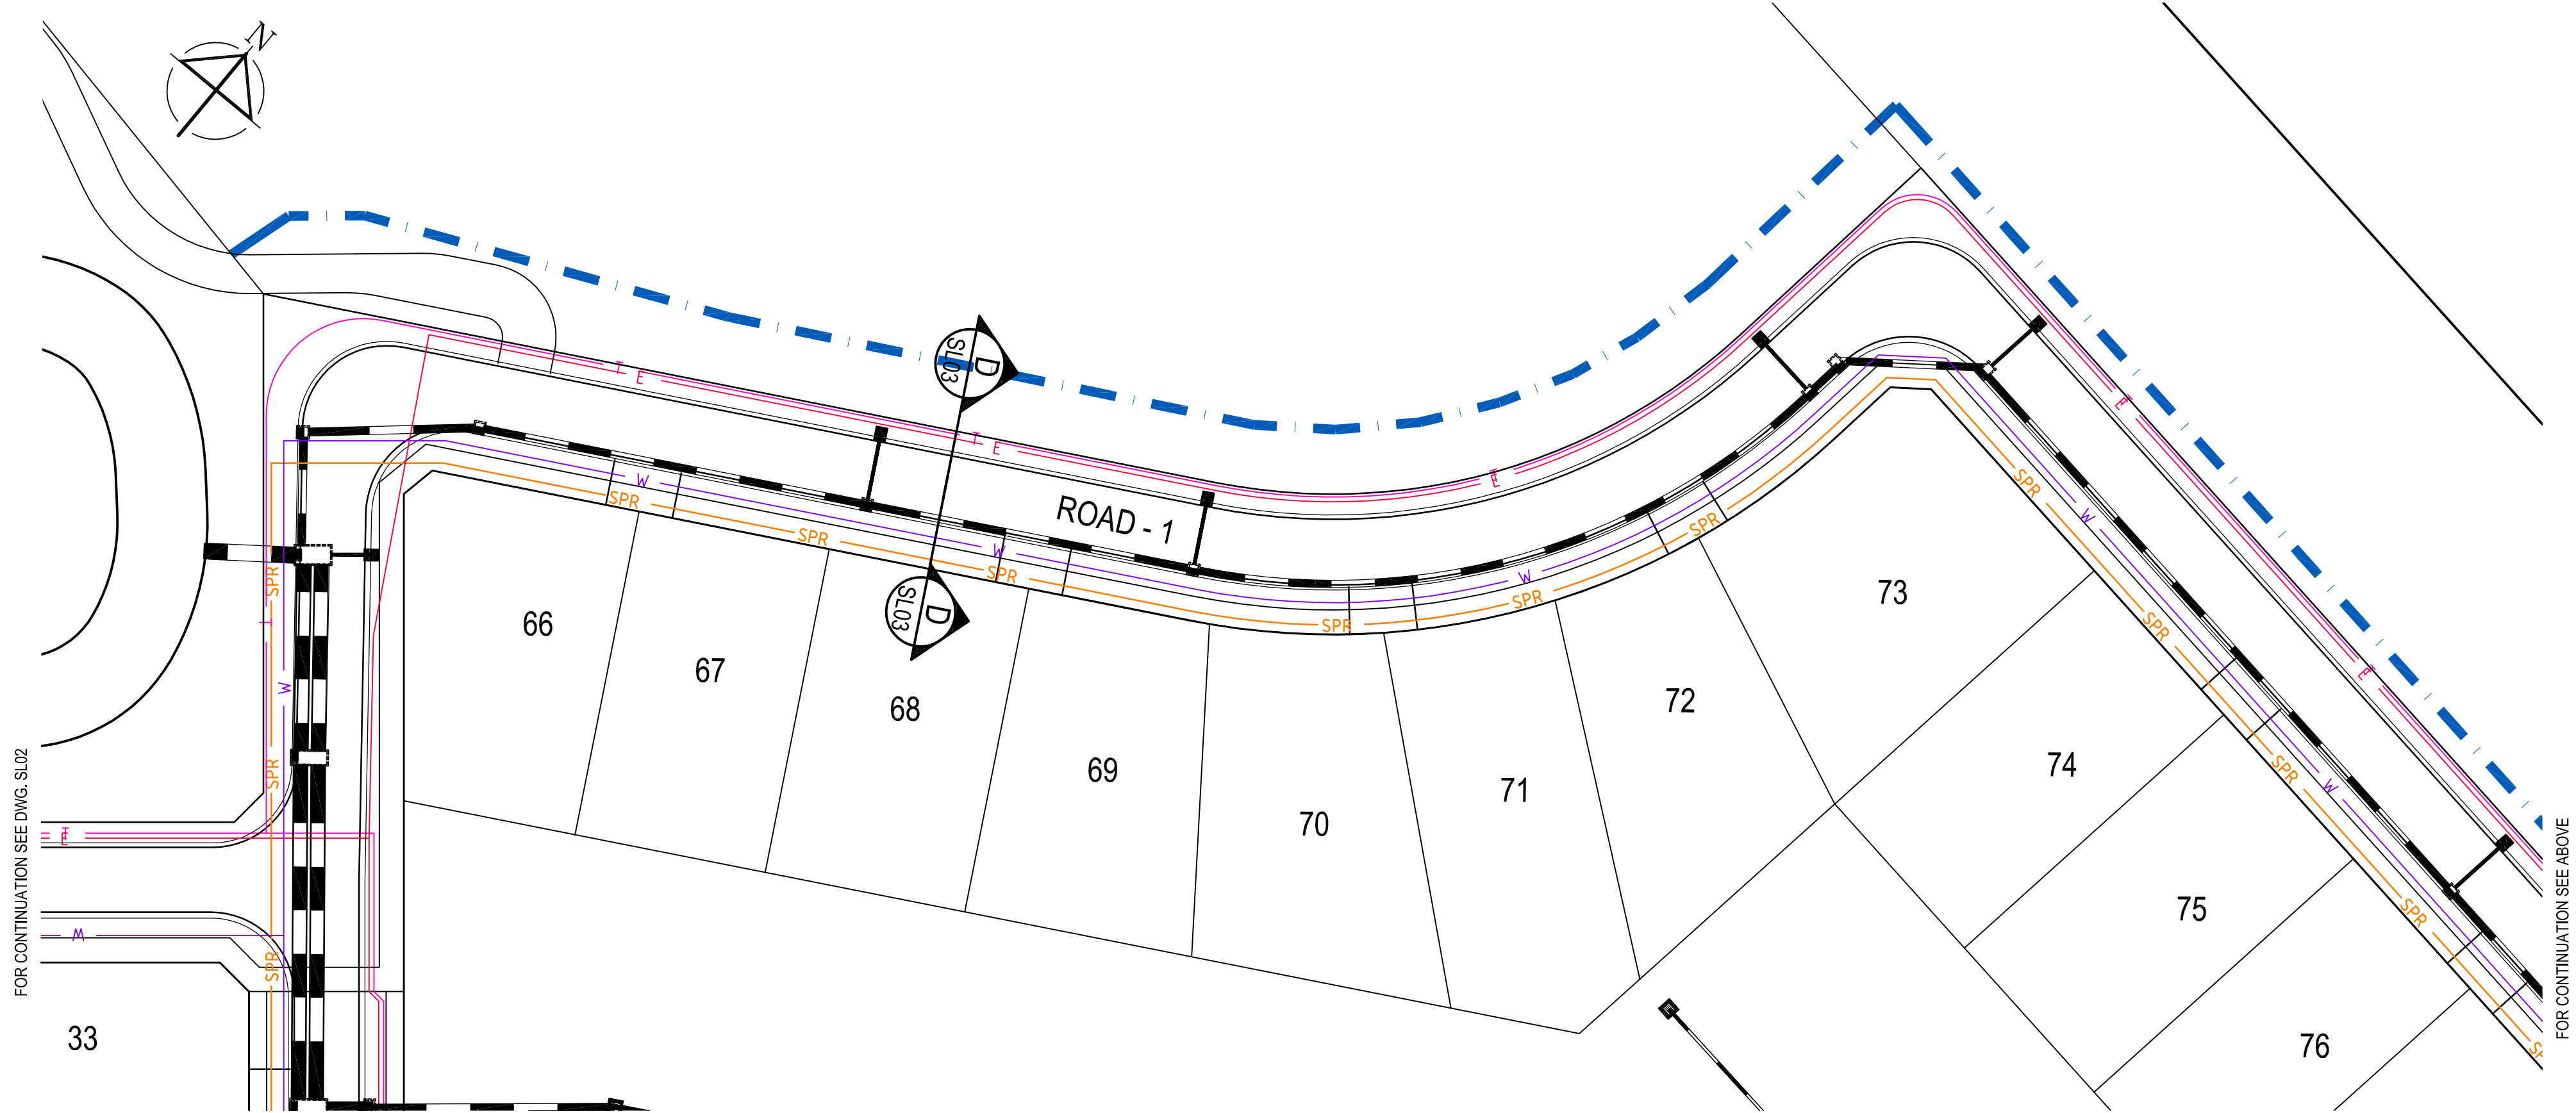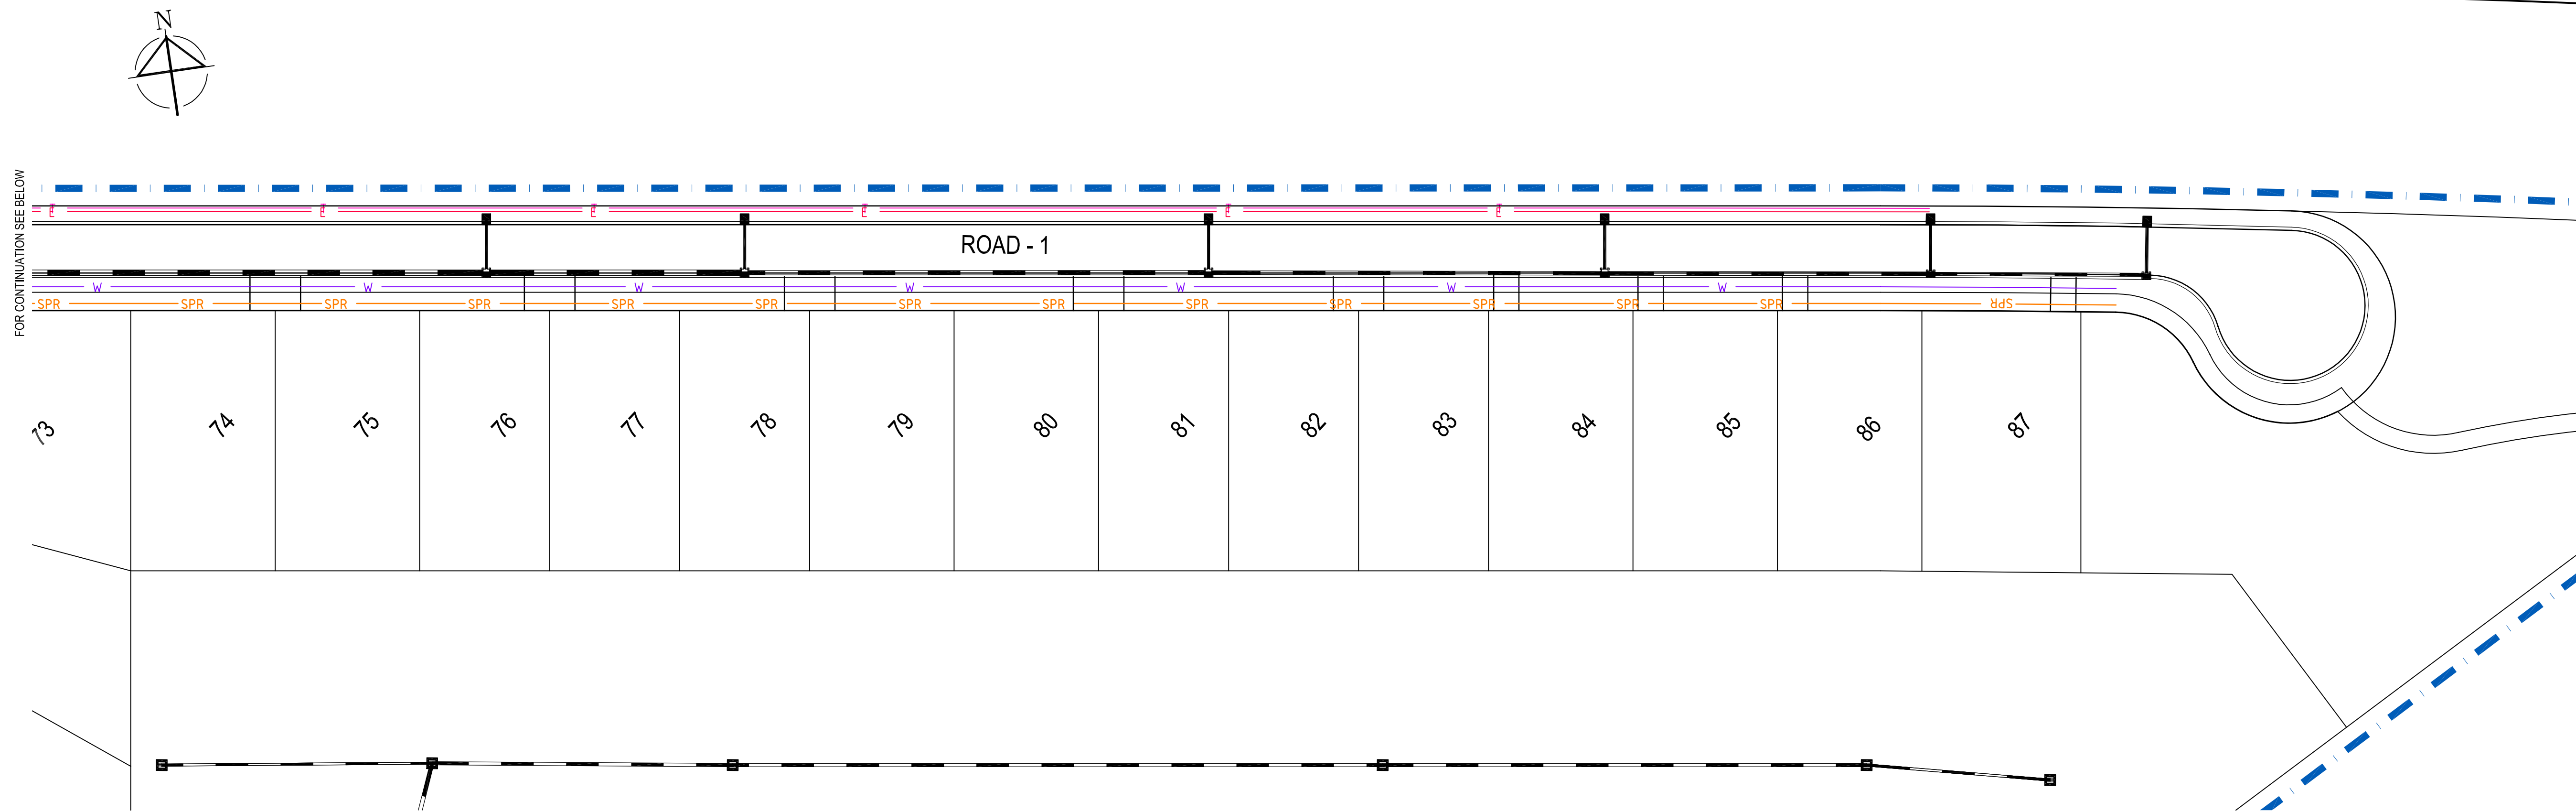

STREET	WATER		NBN		ELEC		SEWER (WHERE APPLICABLE)		PRESSURE SEWER (WHERE APPLICABLE)		NATURE STRIP WIDTH
	SIDE	O/S	SIDE	O/S	SIDE	O/S	SIDE	O/S	SIDE	O/S	
ROAD 1 (LOTS 7-10)	W	2.30	E	2.10	E	2.60	WE	1.00	NIL	0.00	6.20
ROAD 1 (LOTS 28-31)	N	2.05	S	2.10	S	2.60	N	1.00	NIL	0.00	4.20
ROAD 1 (LOTS 33-47)	W	3.60	E	2.10	E	2.60	E	1.00	W	2.30	4.20
ROAD 1 (LOTS 66-67)	S	3.30	N	0.30	N	0.80	NIL	0.00	S	1.00	N-2.15 S-4.75
ROAD 1 (LOTS 66)	W	2.10	W	0.60	E	2.60	NIL	0.00	W	0.80	4.20
ROAD 2 (LOTS 17-19)	N	2.05	S	2.10	S	2.60	N	1.00	NIL	0.00	4.20
ROAD 2 (LOTS 21-26)	E	2.30	W	2.60	W	3.10	E	1.00	NIL	0.00	4.20
ROAD 3 (LOTS 50-64)	E	3.95	W	1.15	W	1.65	N	1.00	E	1.00	4.20
ROAD 3 (LOTS 65-33)	S	2.80	N	1.15	N	1.65	NIL	0.00	NIL	0.00	N-2.15 S-4.75
ROAD 4 (LOTS 1-3)	E	2.30	W	0.60	W	1.10	E	1.00	NIL	0.00	N-2.15 S-4.75

OFFSETS SHOWN ARE INDICATIVE ONLY. DESIGN OFFSETS TO BE DETERMINED & ESTABLISHED BY ACCREDITED ELECTRICITY & TELECOMMUNICATION DESIGNER. REFER TO ELECTRICAL & TELECOMMUNICATION PLANS FOR DETAILS.

LEGEND

- PROPOSED STORM WATER PIPE
- PROPOSED TELCO
- PROPOSED UNDERGROUND ELECTRICITY
- PROPOSED WATER MAIN
- PROPOSED SEWER
- PROPOSED PRESSURE SEWER
- PROPOSED KERB & CHANNEL

B	UPDATED LAYOUT	B.C	B.B	W.A	24/07/26
A	PRELIMINARY ISSUE	B.C	B.C	W.A	03/12/25
Rev	Reason	Drawn	Des.	Chk.	Date
REGISTERED ENGINEER NAME RYAN FLACK					
I HEREBY CERTIFY THESE PLANS					
PE, REG. No. PE0007691					

PRELIMINARY

CLIENT:
ROSSITER ROAD INVESTMENTS PTY LTD

PROJECT:
145 ROSSITER ROAD, KOO WEE RUP



SERVICE LAYOUT PLAN

Job	Drawing	Revision
E10323.00	SL03	B
Sheet: 3 of 3		
Scale: AS SHOWN @ A1	Municipality: CARDINIA	Melway Ref. 300 C8



SECTION D SL03
SCALE: NTS

FUNCTIONAL LAYOUT PLAN

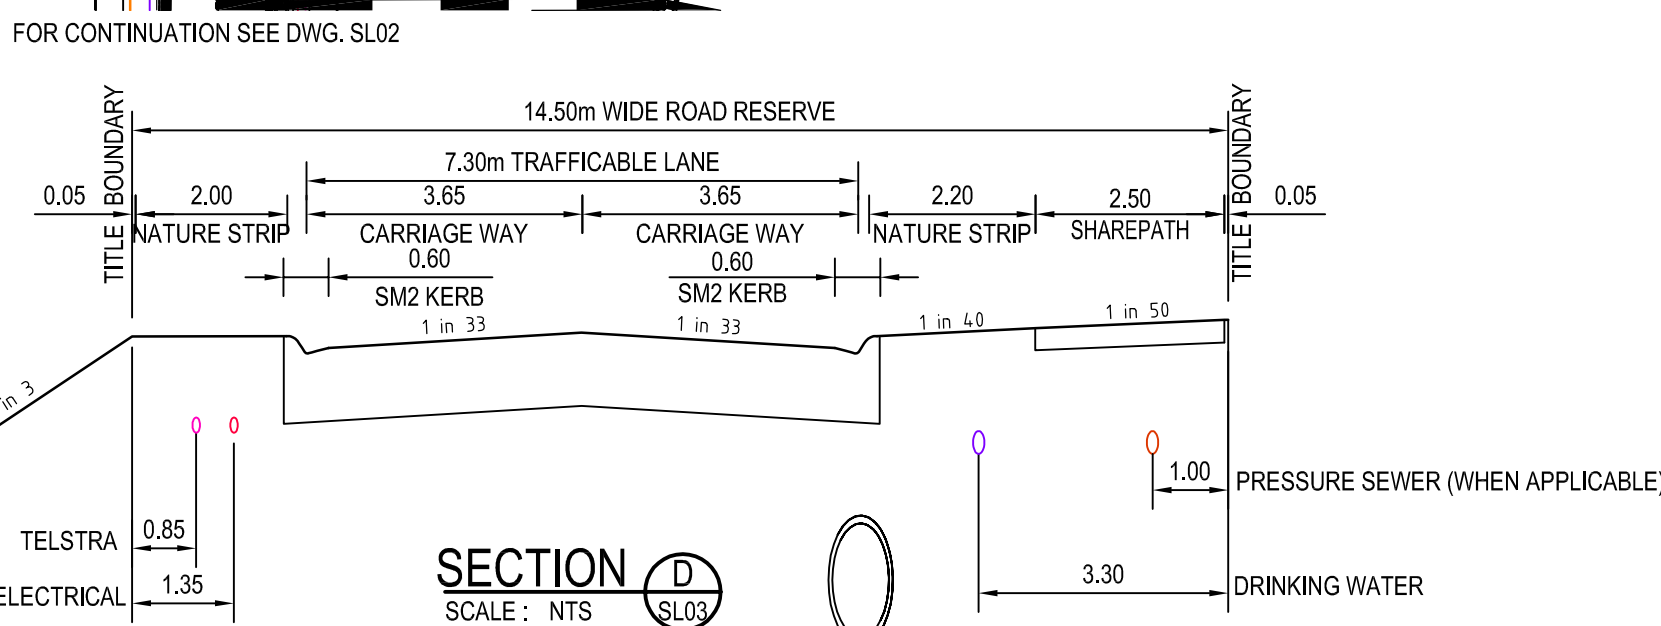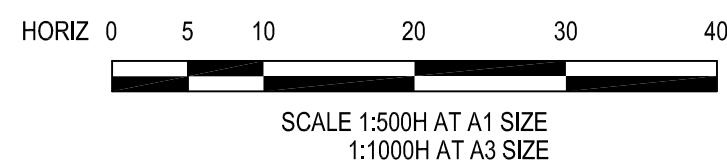

This plan (or the data transmitted herewith) has been prepared to facilitate the construction and should not be used for any other purpose. KLM Spatial accepts no responsibility whatsoever for the use of unapproved plans in any construction or for any commercial purposes. Set-Out dimensions of all design lines, grid lines, control lines, recovery marks and bench marks should be verified and confirmed against the latest information at construction. KLM Spatial is to be notified immediately of any error or discrepancy and the matter resolved prior to the commencement or continuation of any work. This note is an integral part of this plan/data. Reproduction of this plan or any part of it without this note being included in full will render the information shown on such reproduction invalid and not suitable for use. DISCLAIMER - KLM Spatial therefore disclaims any liability whatsoever and howsoever caused for loss or damage arising from a third party's misuse of the plan/data (whether inadvertent or not) caused by the failure to inform any such third party of the limitations which apply to the information contained in this plan/within the accompanying data.