


8/01/2025 1:13:03 PM 190725-FLT-01 T:\1920 Projects\190725\Design\190725-FLT-01-06-P3.dgn



MELWAY MAP 317 D5
PAKENHAM

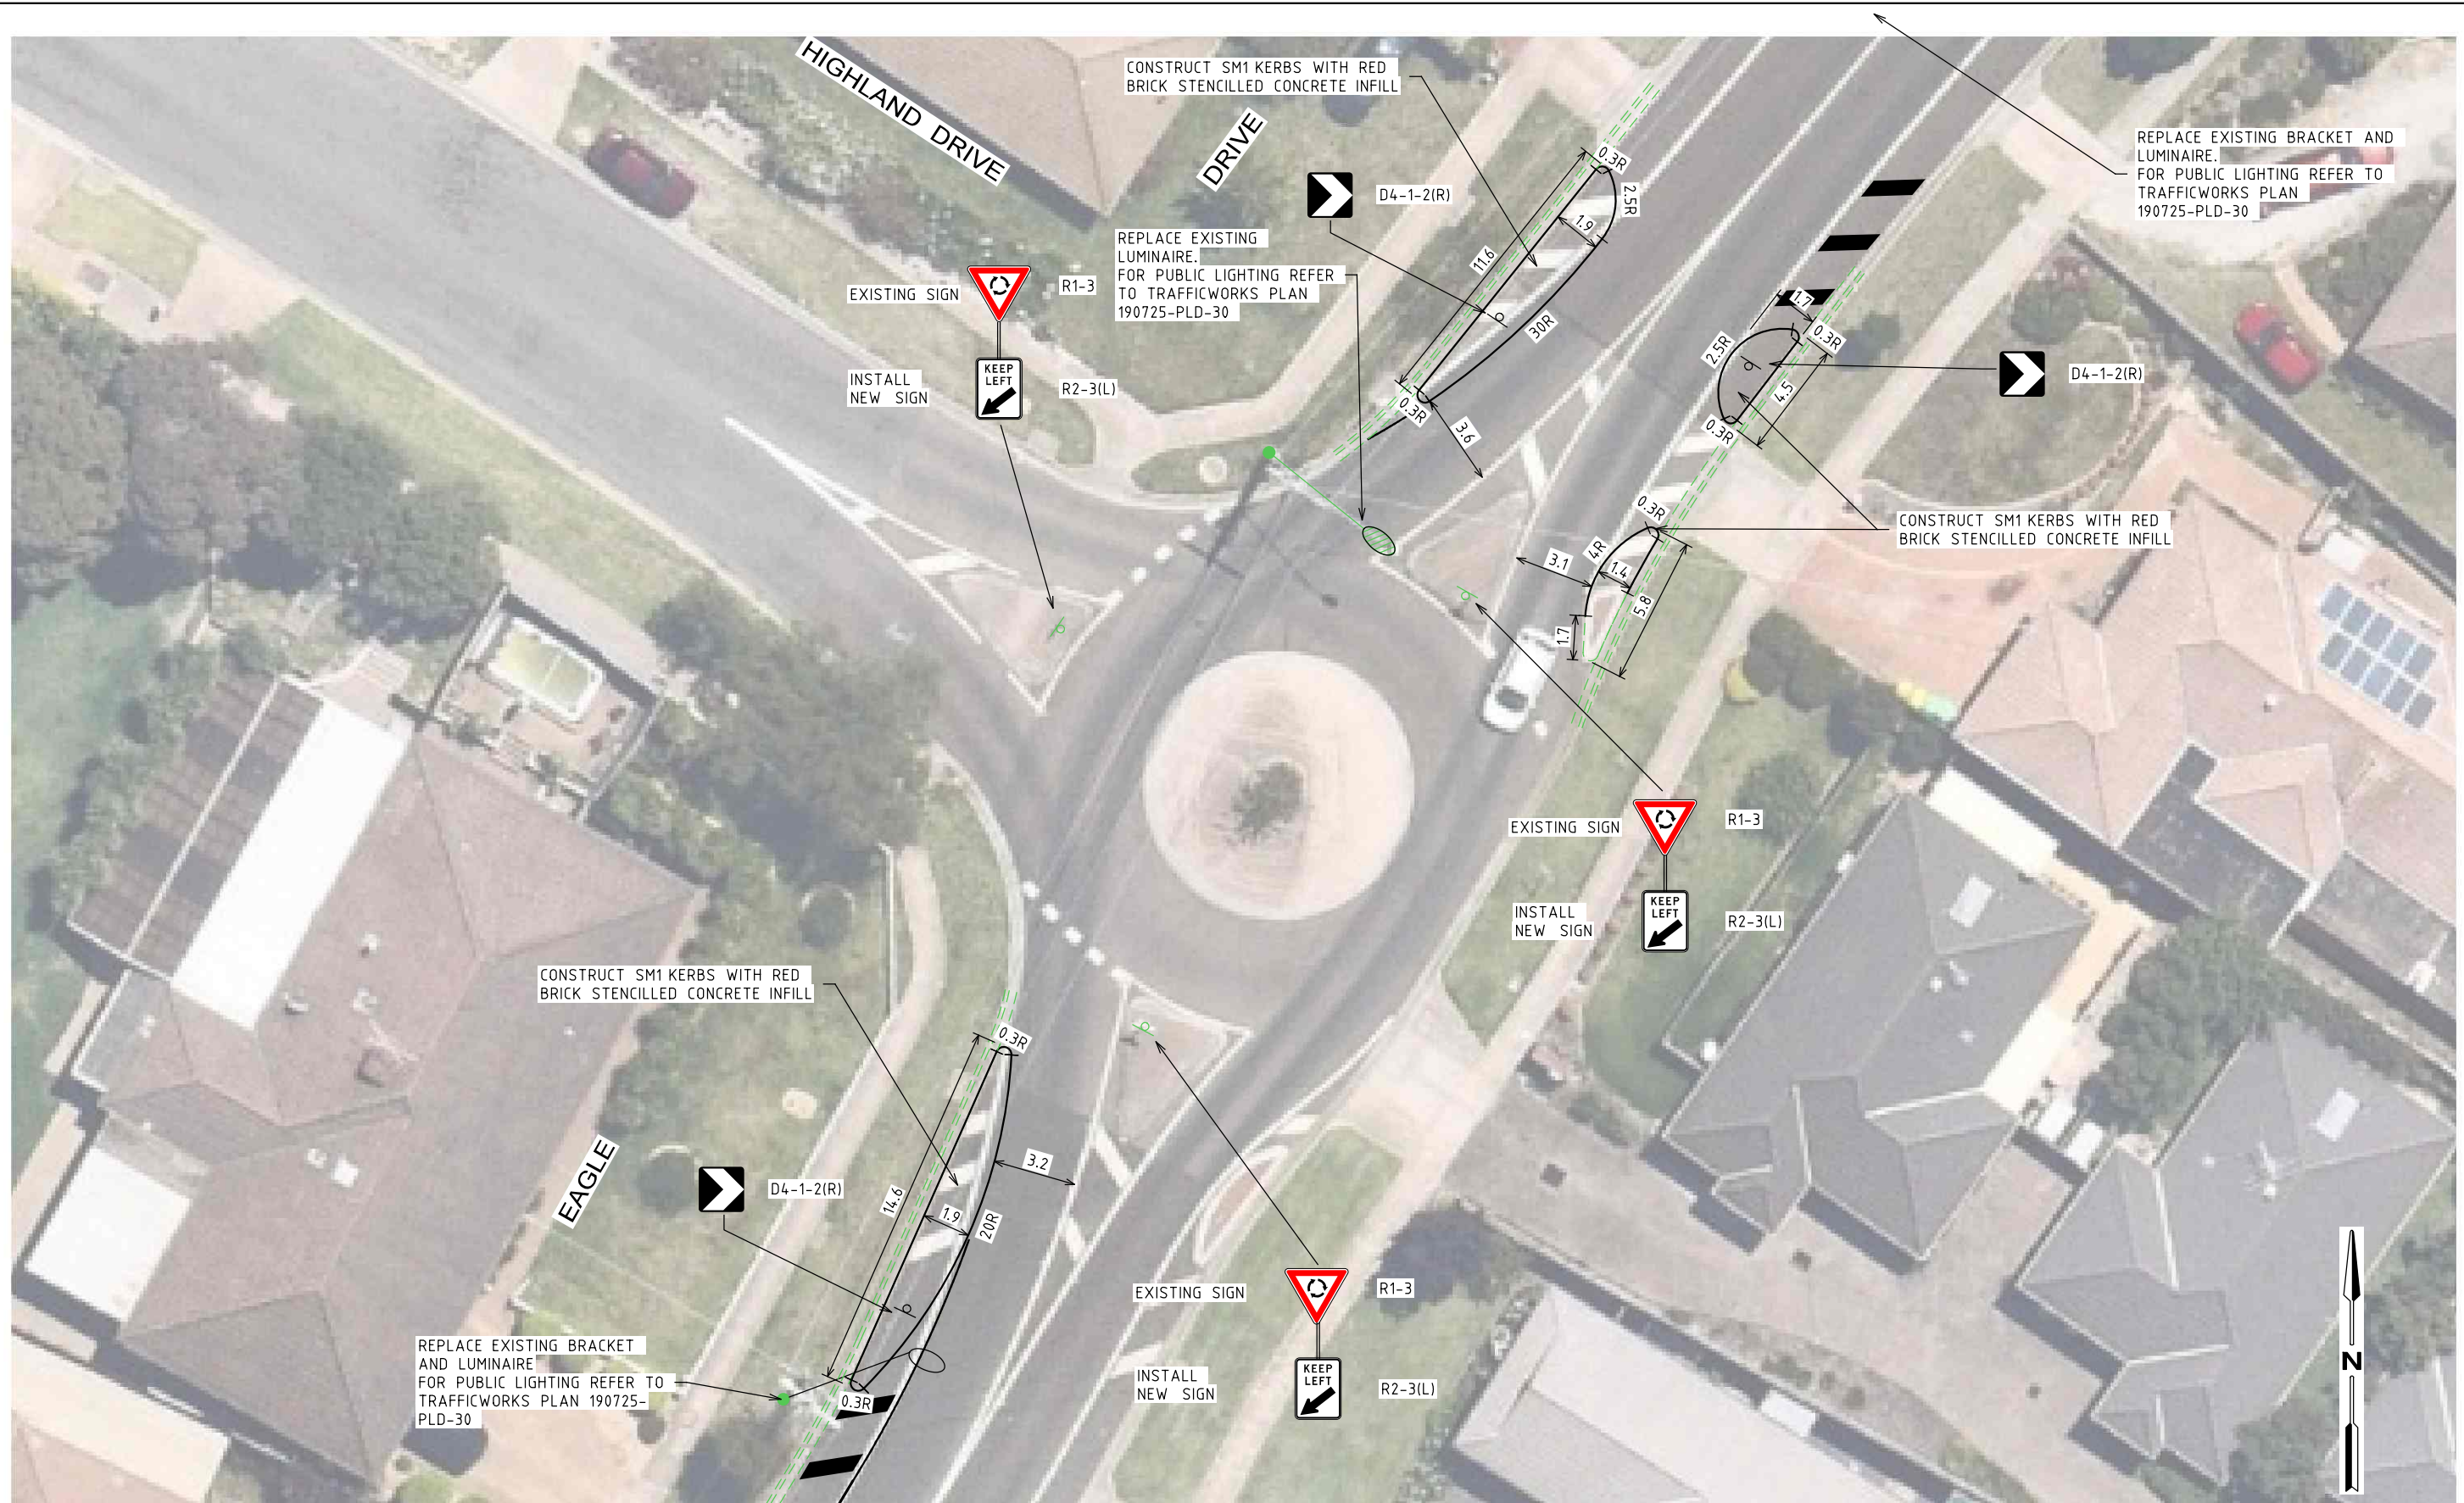

PRELIMINARY PLAN
FOR DISCUSSION PURPOSES ONLY
THE LOCATIONS OF UNDERGROUND SERVICES ARE
APPROXIMATE ONLY AND THEIR EXACT POSITION
SHOULD BE PROVEN ON SITE. NO GUARANTEE IS
GIVEN THAT ALL EXISTING SERVICES ARE SHOWN.
DATE OF ISSUE: 8/1/2024

WARNING
BEWARE OF UNDERGROUND SERVICES
THE LOCATIONS OF UNDERGROUND SERVICES ARE
APPROXIMATE ONLY AND THEIR EXACT POSITION
SHOULD BE PROVEN ON SITE. NO GUARANTEE IS
GIVEN THAT ALL EXISTING SERVICES ARE SHOWN.

DIMENSIONS RELATIVE TO AERIAL ACCURACY

GENERAL NOTES

1. AERIAL IMAGE FROM NEARMAP UNDER LICENSE AGREEMENT WITH TRAFFICWORKS PTY LTD.
2. ALL DIMENSIONS ARE TO FACE OF KERB UNLESS SHOWN OTHERWISE.
3. FOR PUBLIC LIGHTING REFER TO TRAFFICWORKS PLANS 190725-PLD-30-35-P1.DGN
4. DESIGNED FOR 12.5m AUSTRROADS BUS

DESIGNED
I NURZHAUOV JAN 2024

APPROVED
A ABDU JAN 2024

SCALE HOR 0 2.5 5
of METRES VER

TRAFFICWORKS™

CLIENT
CARDINIA SHIRE COUNCIL

EAGLE DRIVE / HIGHLAND DRIVE

CARDINIA SHIRE COUNCIL
FUNCTIONAL LAYOUT


SHEET NO.
1

DRAWING NO.
190725-FLT-01

ISSUE
P3

ISSUE	APP'D	DATE	AMENDMENT
P3		08.11.24	COUNCIL COMMENTS ADDED
P2		11.05.20	COUNCIL COMMENTS ADDED
P1		27.03.20	PRELIMINARY ISSUE FOR COMMENT

8/01/2025 1:13:04 PM T:\1920 Projects\190725\Design\190725-FLT-01-06-P3.dgn

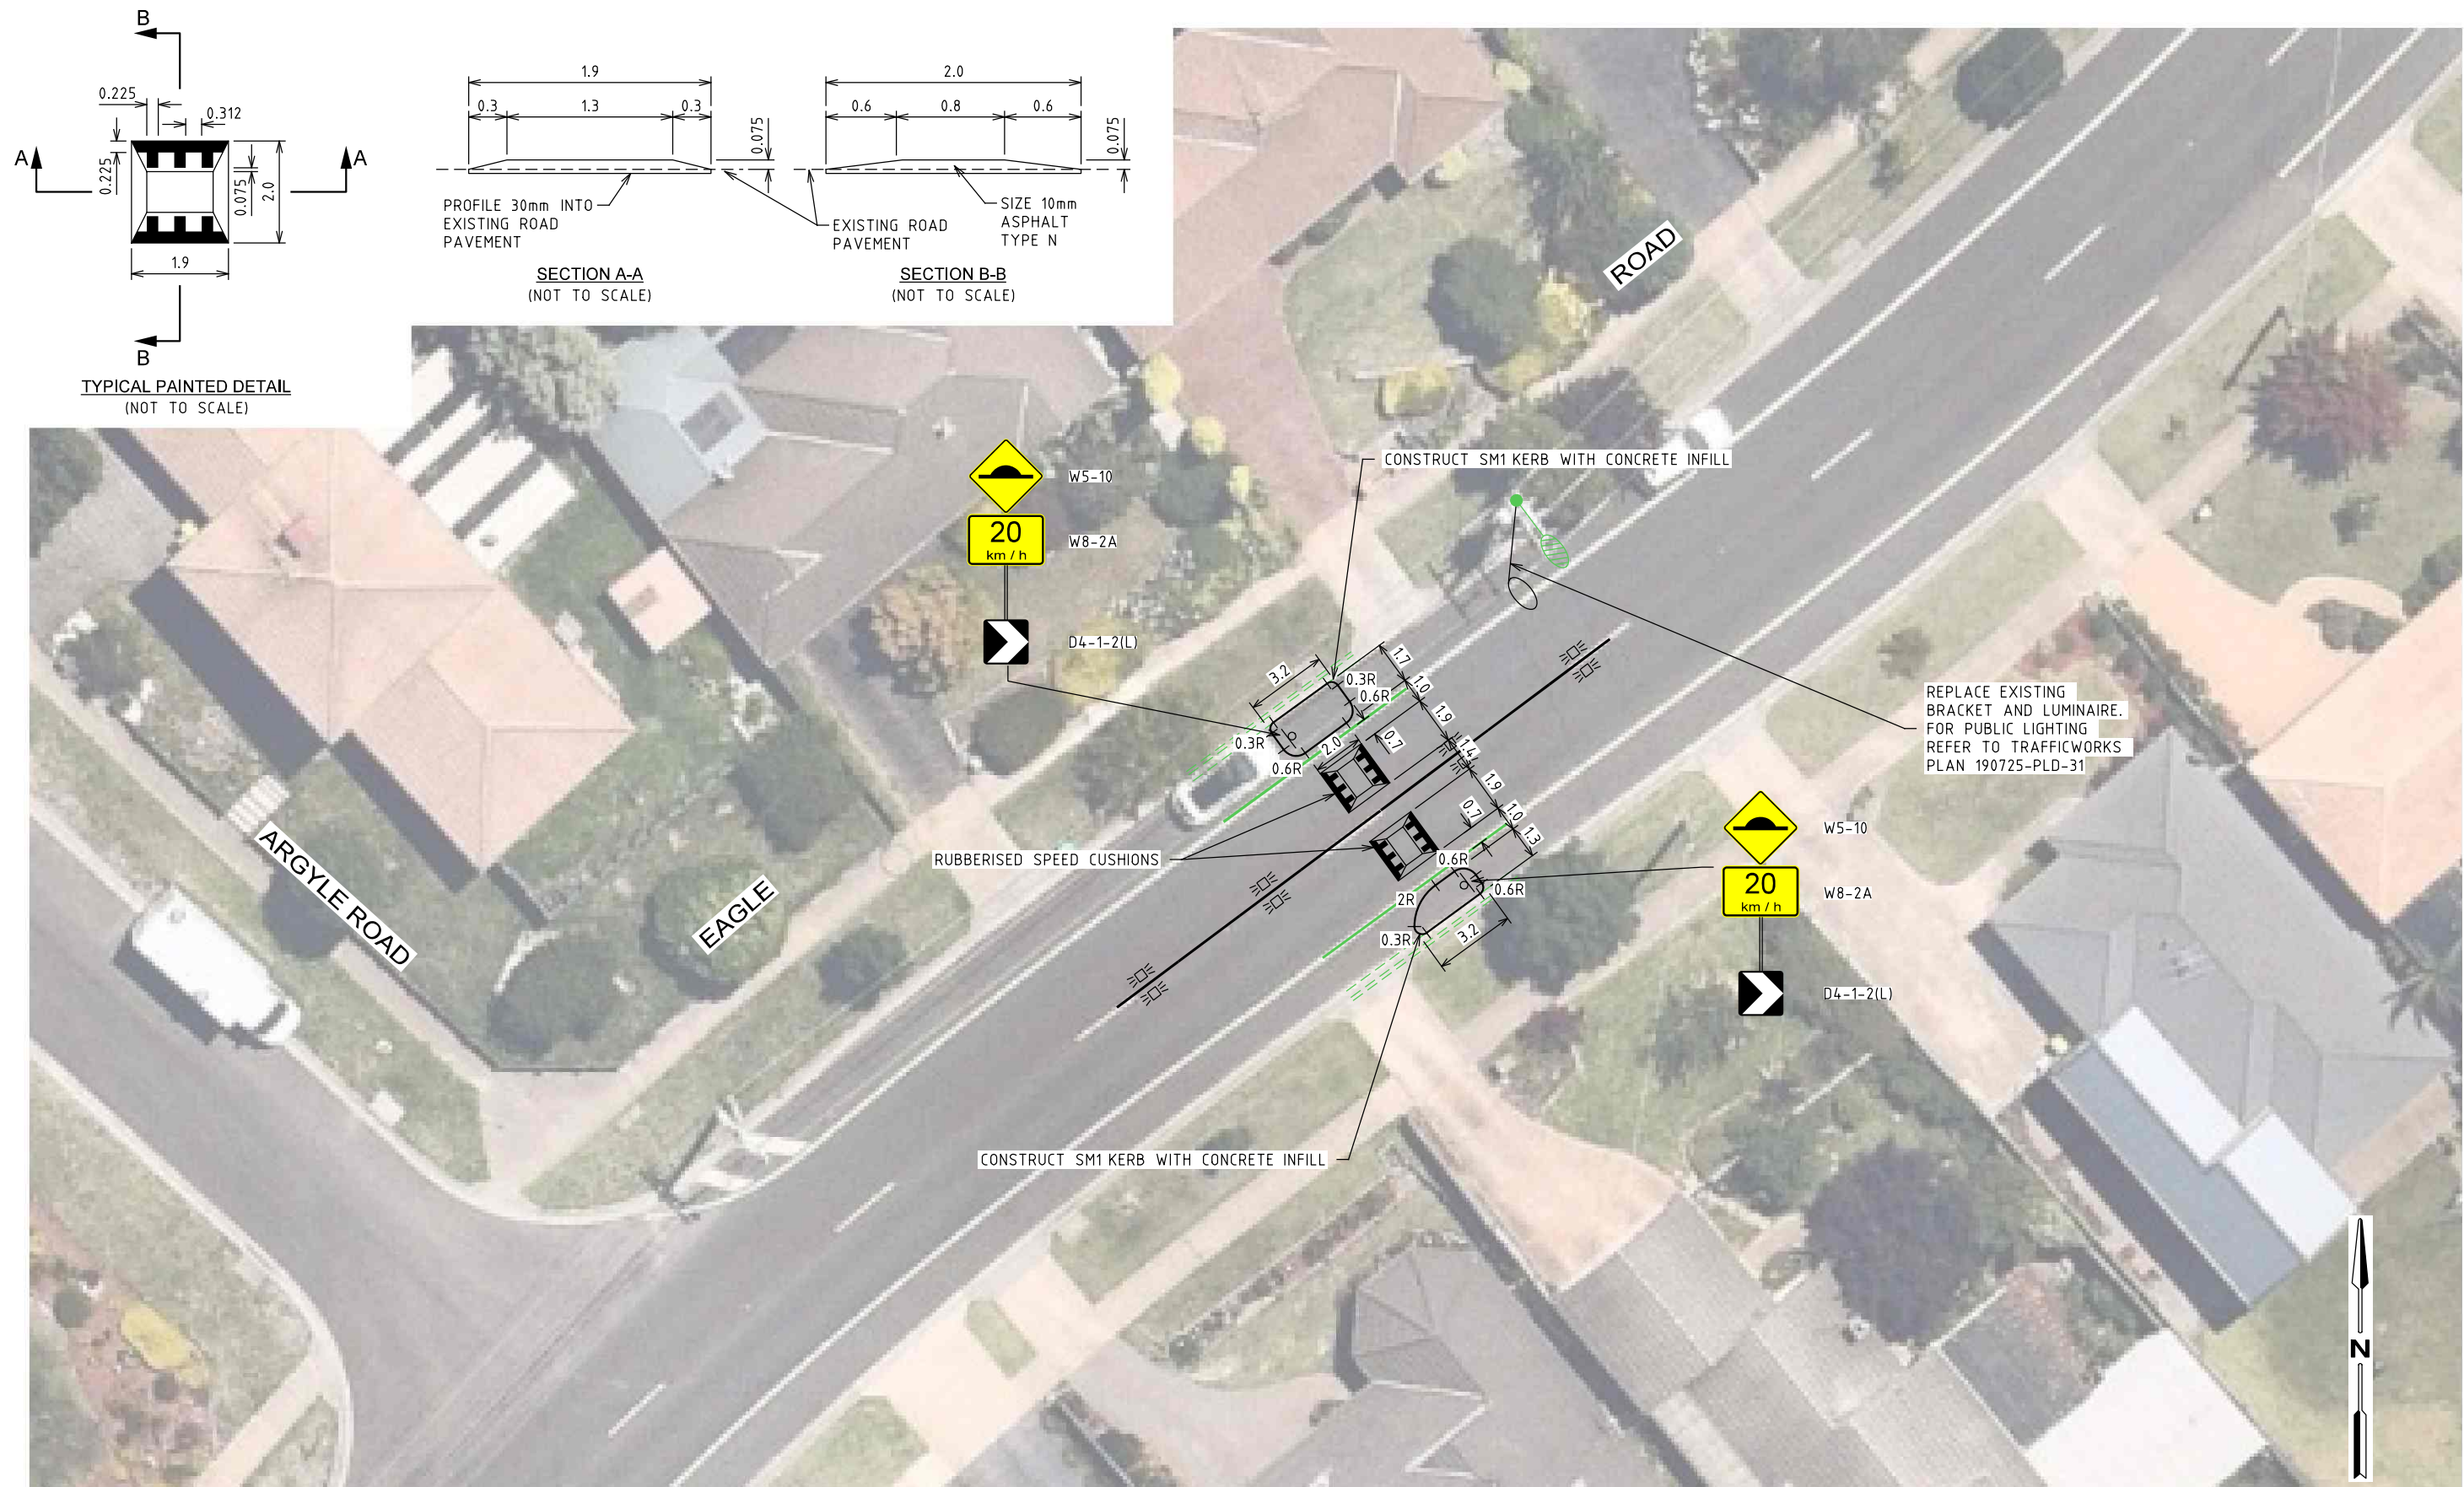

MELWAY MAP 317 D5
PAKENHAM



PRELIMINARY PLAN
FOR DISCUSSION PURPOSES ONLY
SUBJECT TO CHANGE WITHOUT NOTIFICATION
DATE OF ISSUE: 8/1/2024

WARNING
BEWARE OF UNDERGROUND SERVICES
THE LOCATIONS OF UNDERGROUND SERVICES ARE
APPROXIMATE ONLY AND THEIR EXACT POSITION
SHOULD BE PROVEN ON SITE. NO GUARANTEE IS
GIVEN THAT ALL EXISTING SERVICES ARE SHOWN.

ISSUE	APP'D	DATE	AMENDMENT
P3		08.11.24	COUNCIL COMMENTS ADDED
P2		11.05.20	COUNCIL COMMENTS ADDED
P1		27.03.20	PRELIMINARY ISSUE FOR COMMENT

- DIMENSIONS RELATIVE TO AERIAL ACCURACY
- GENERAL NOTES
1. AERIAL IMAGE FROM NEARMAP UNDER LICENSE AGREEMENT WITH TRAFFICWORKS PTY LTD.
 2. ALL DIMENSIONS ARE TO FACE OF KERB UNLESS SHOWN OTHERWISE.
 3. FOR PUBLIC LIGHTING REFER TO TRAFFICWORKS PLANS 190725-PLD-30-35-P1.DGN


DESIGNED	I NURZHOUV	JAN 2024
APPROVED	A ABDU	JAN 2024
SCALE	HOR 0 2.5 5	of METRES VER



CLIENT
CARDINIA SHIRE COUNCIL

EAGLE DRIVE BETWEEN ARGYLE AVENUE - KINROSS COURT CARDINIA SHIRE COUNCIL FUNCTIONAL LAYOUT		
SHEET NO.	2	DRAWING NO.
		190725-FLT-02
ISSUE		P3

8/01/2025 1:13:04 PM 190725-FLT-03 T:\1920 Projects\190725\Design\190725-FLT-01-06-P3.dgn

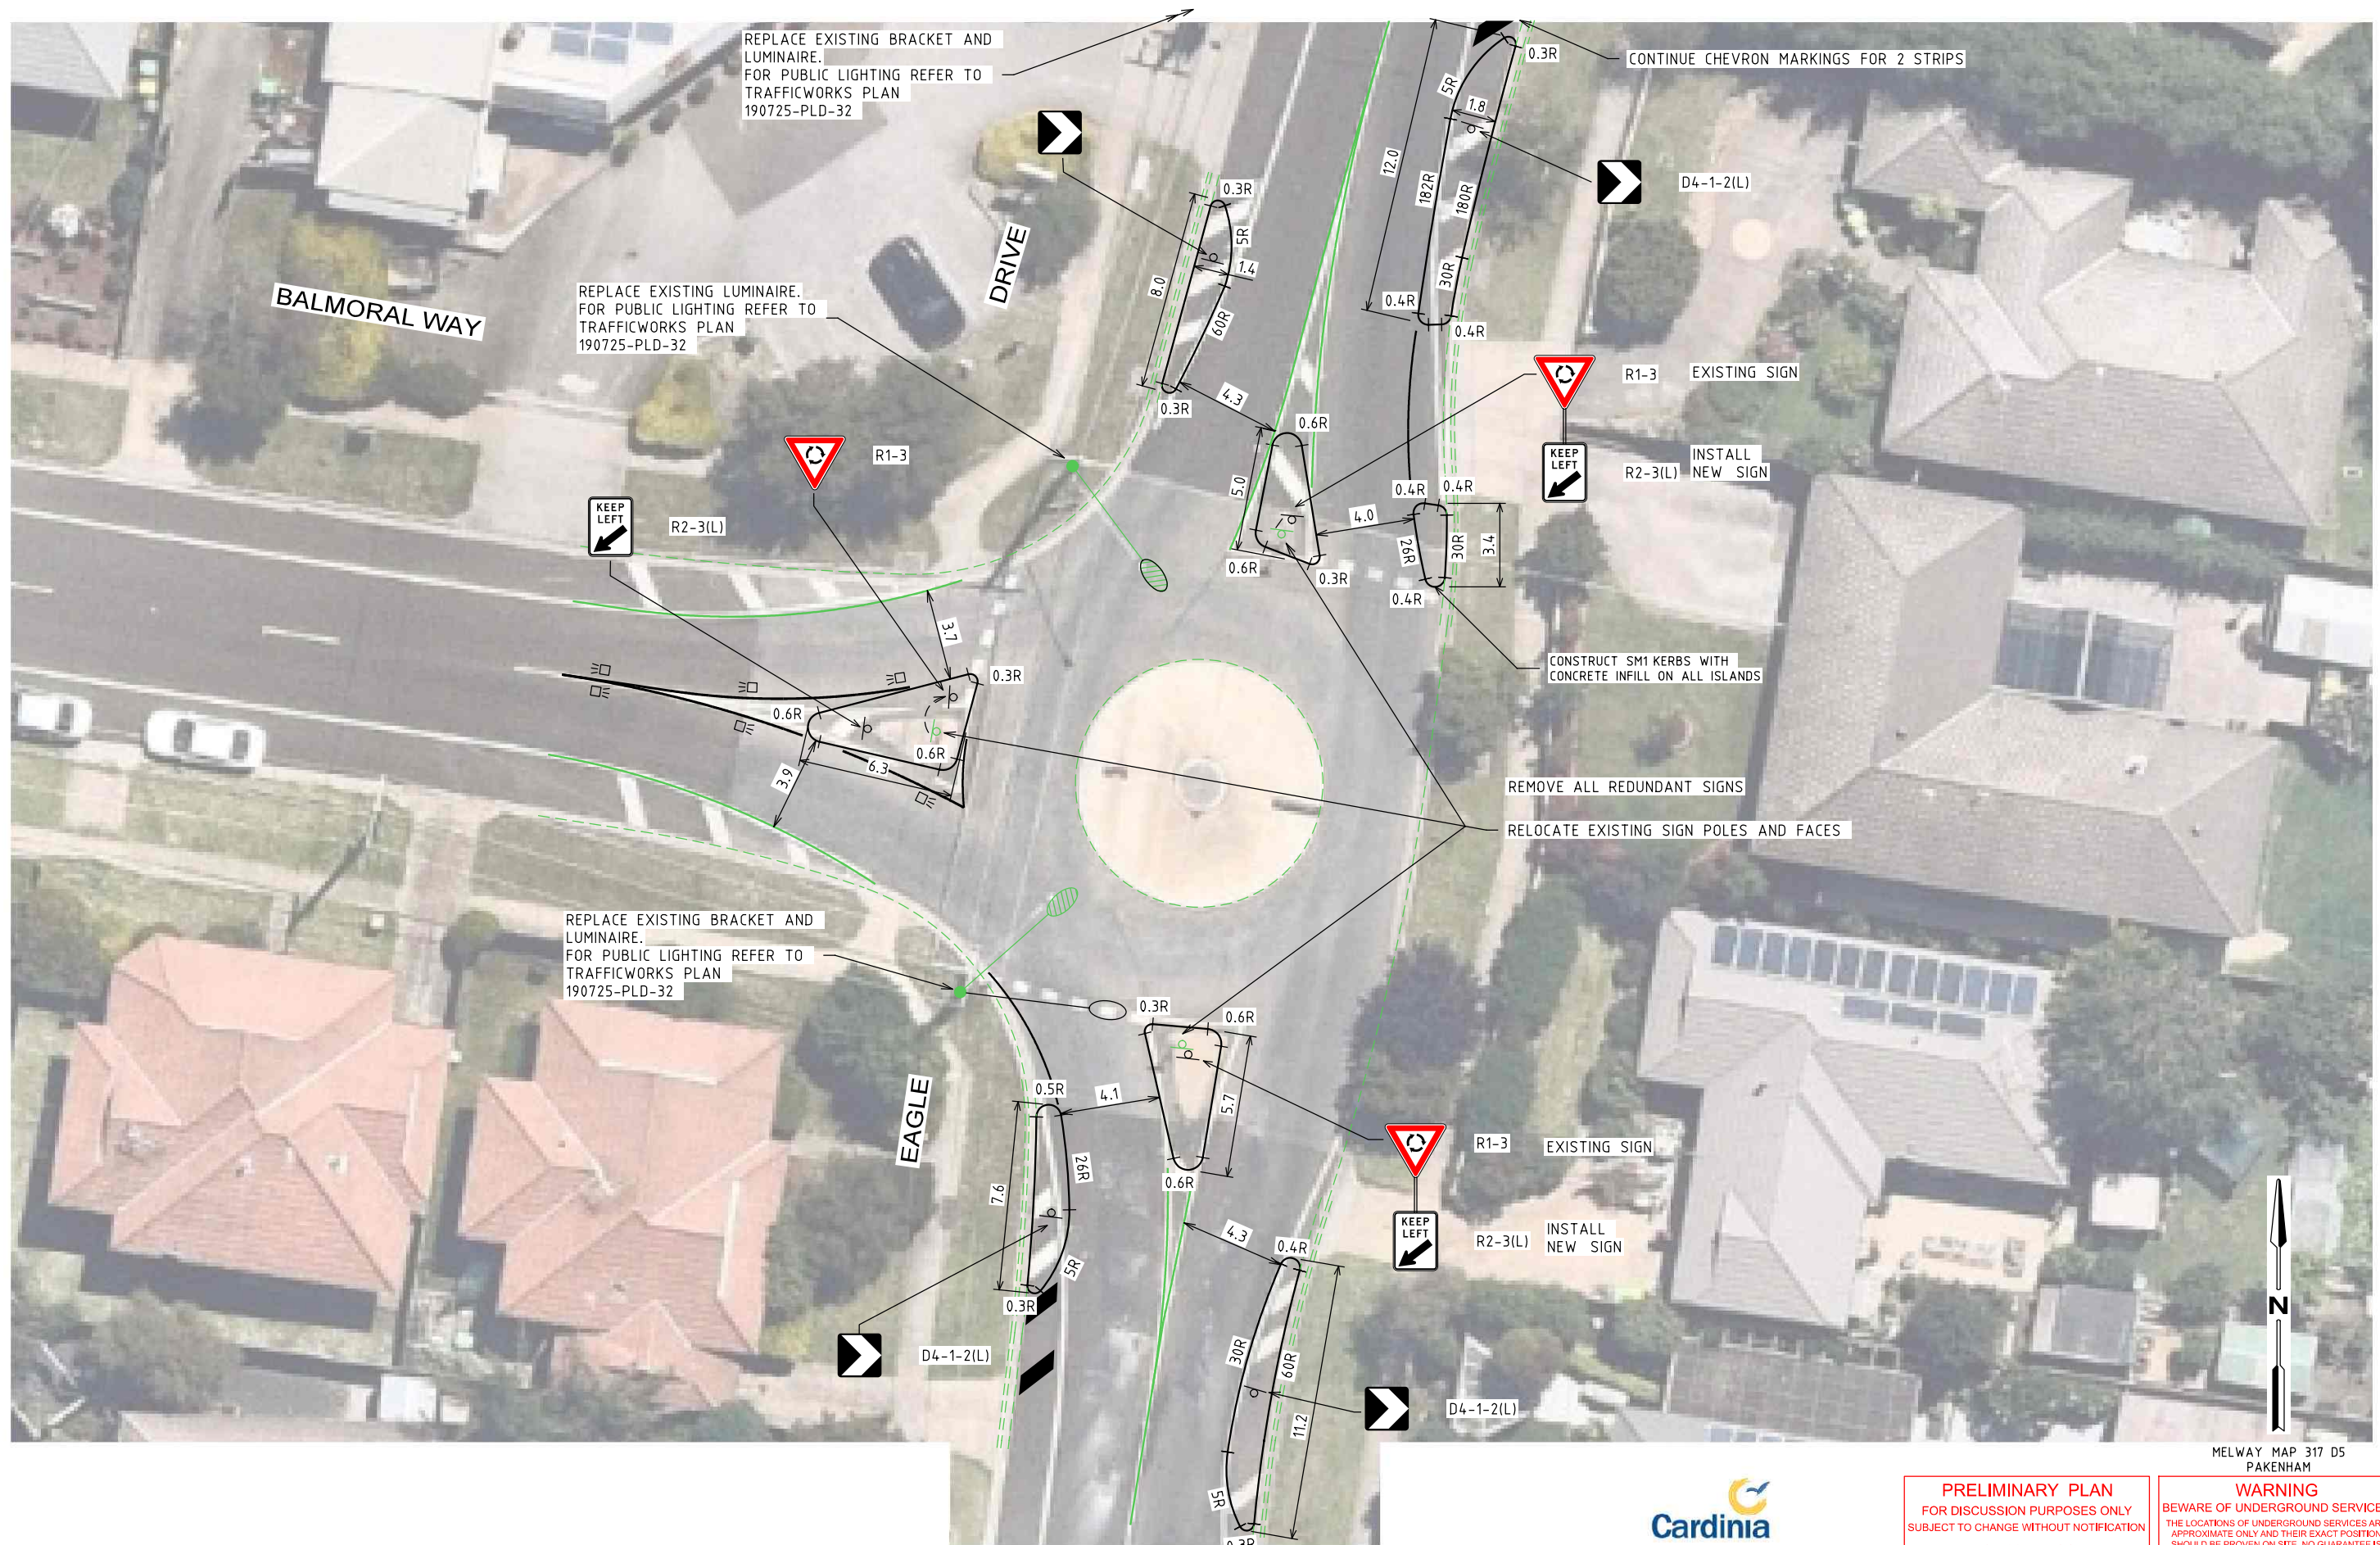

MELWAY MAP 317 D5
PAKENHAM



PRELIMINARY PLAN
FOR DISCUSSION PURPOSES ONLY
SUBJECT TO CHANGE WITHOUT NOTIFICATION
DATE OF ISSUE: 8/1/2024

WARNING
BEWARE OF UNDERGROUND SERVICES
THE LOCATIONS OF UNDERGROUND SERVICES ARE
APPROXIMATE ONLY AND THEIR EXACT POSITION
SHOULD BE PROVEN ON SITE. NO GUARANTEE IS
GIVEN THAT ALL EXISTING SERVICES ARE SHOWN.

DIMENSIONS RELATIVE TO AERIAL ACCURACY

GENERAL NOTES

1. AERIAL IMAGE FROM NEARMAP UNDER LICENSE AGREEMENT WITH TRAFFICWORKS PTY LTD.
2. ALL DIMENSIONS ARE TO FACE OF KERB UNLESS SHOWN OTHERWISE.
3. FOR PUBLIC LIGHTING REFER TO TRAFFICWORKS PLANS 190725-PLD-30-35-P1.DGN
4. DESIGNED FOR 12.5m AUSTRROADS BUS

DESIGNED
I NURZHAUOV JAN 2024
APPROVED
A ABDU JAN 2024
SCALE HOR 0 2.5 5
of METRES VER

TRAFFICWORKS™


CLIENT
CARDINIA SHIRE COUNCIL

EAGLE DRIVE / BALMORAL WAY
CARDINIA SHIRE COUNCIL
FUNCTIONAL LAYOUT

SHEET NO. 3 DRAWING NO. 190725-FLT-03 ISSUE P3

ISSUE	APP'D	DATE	AMENDMENT
P3		08.11.24	COUNCIL COMMENTS ADDED
P2		11.05.20	COUNCIL COMMENTS ADDED
P1		27.03.20	PRELIMINARY ISSUE FOR COMMENT

8/01/2025 1:13:05 PM 190725-FLT-04 T:\1920 Projects\190725\Design\190725-FLT-01-06-P3.dgn

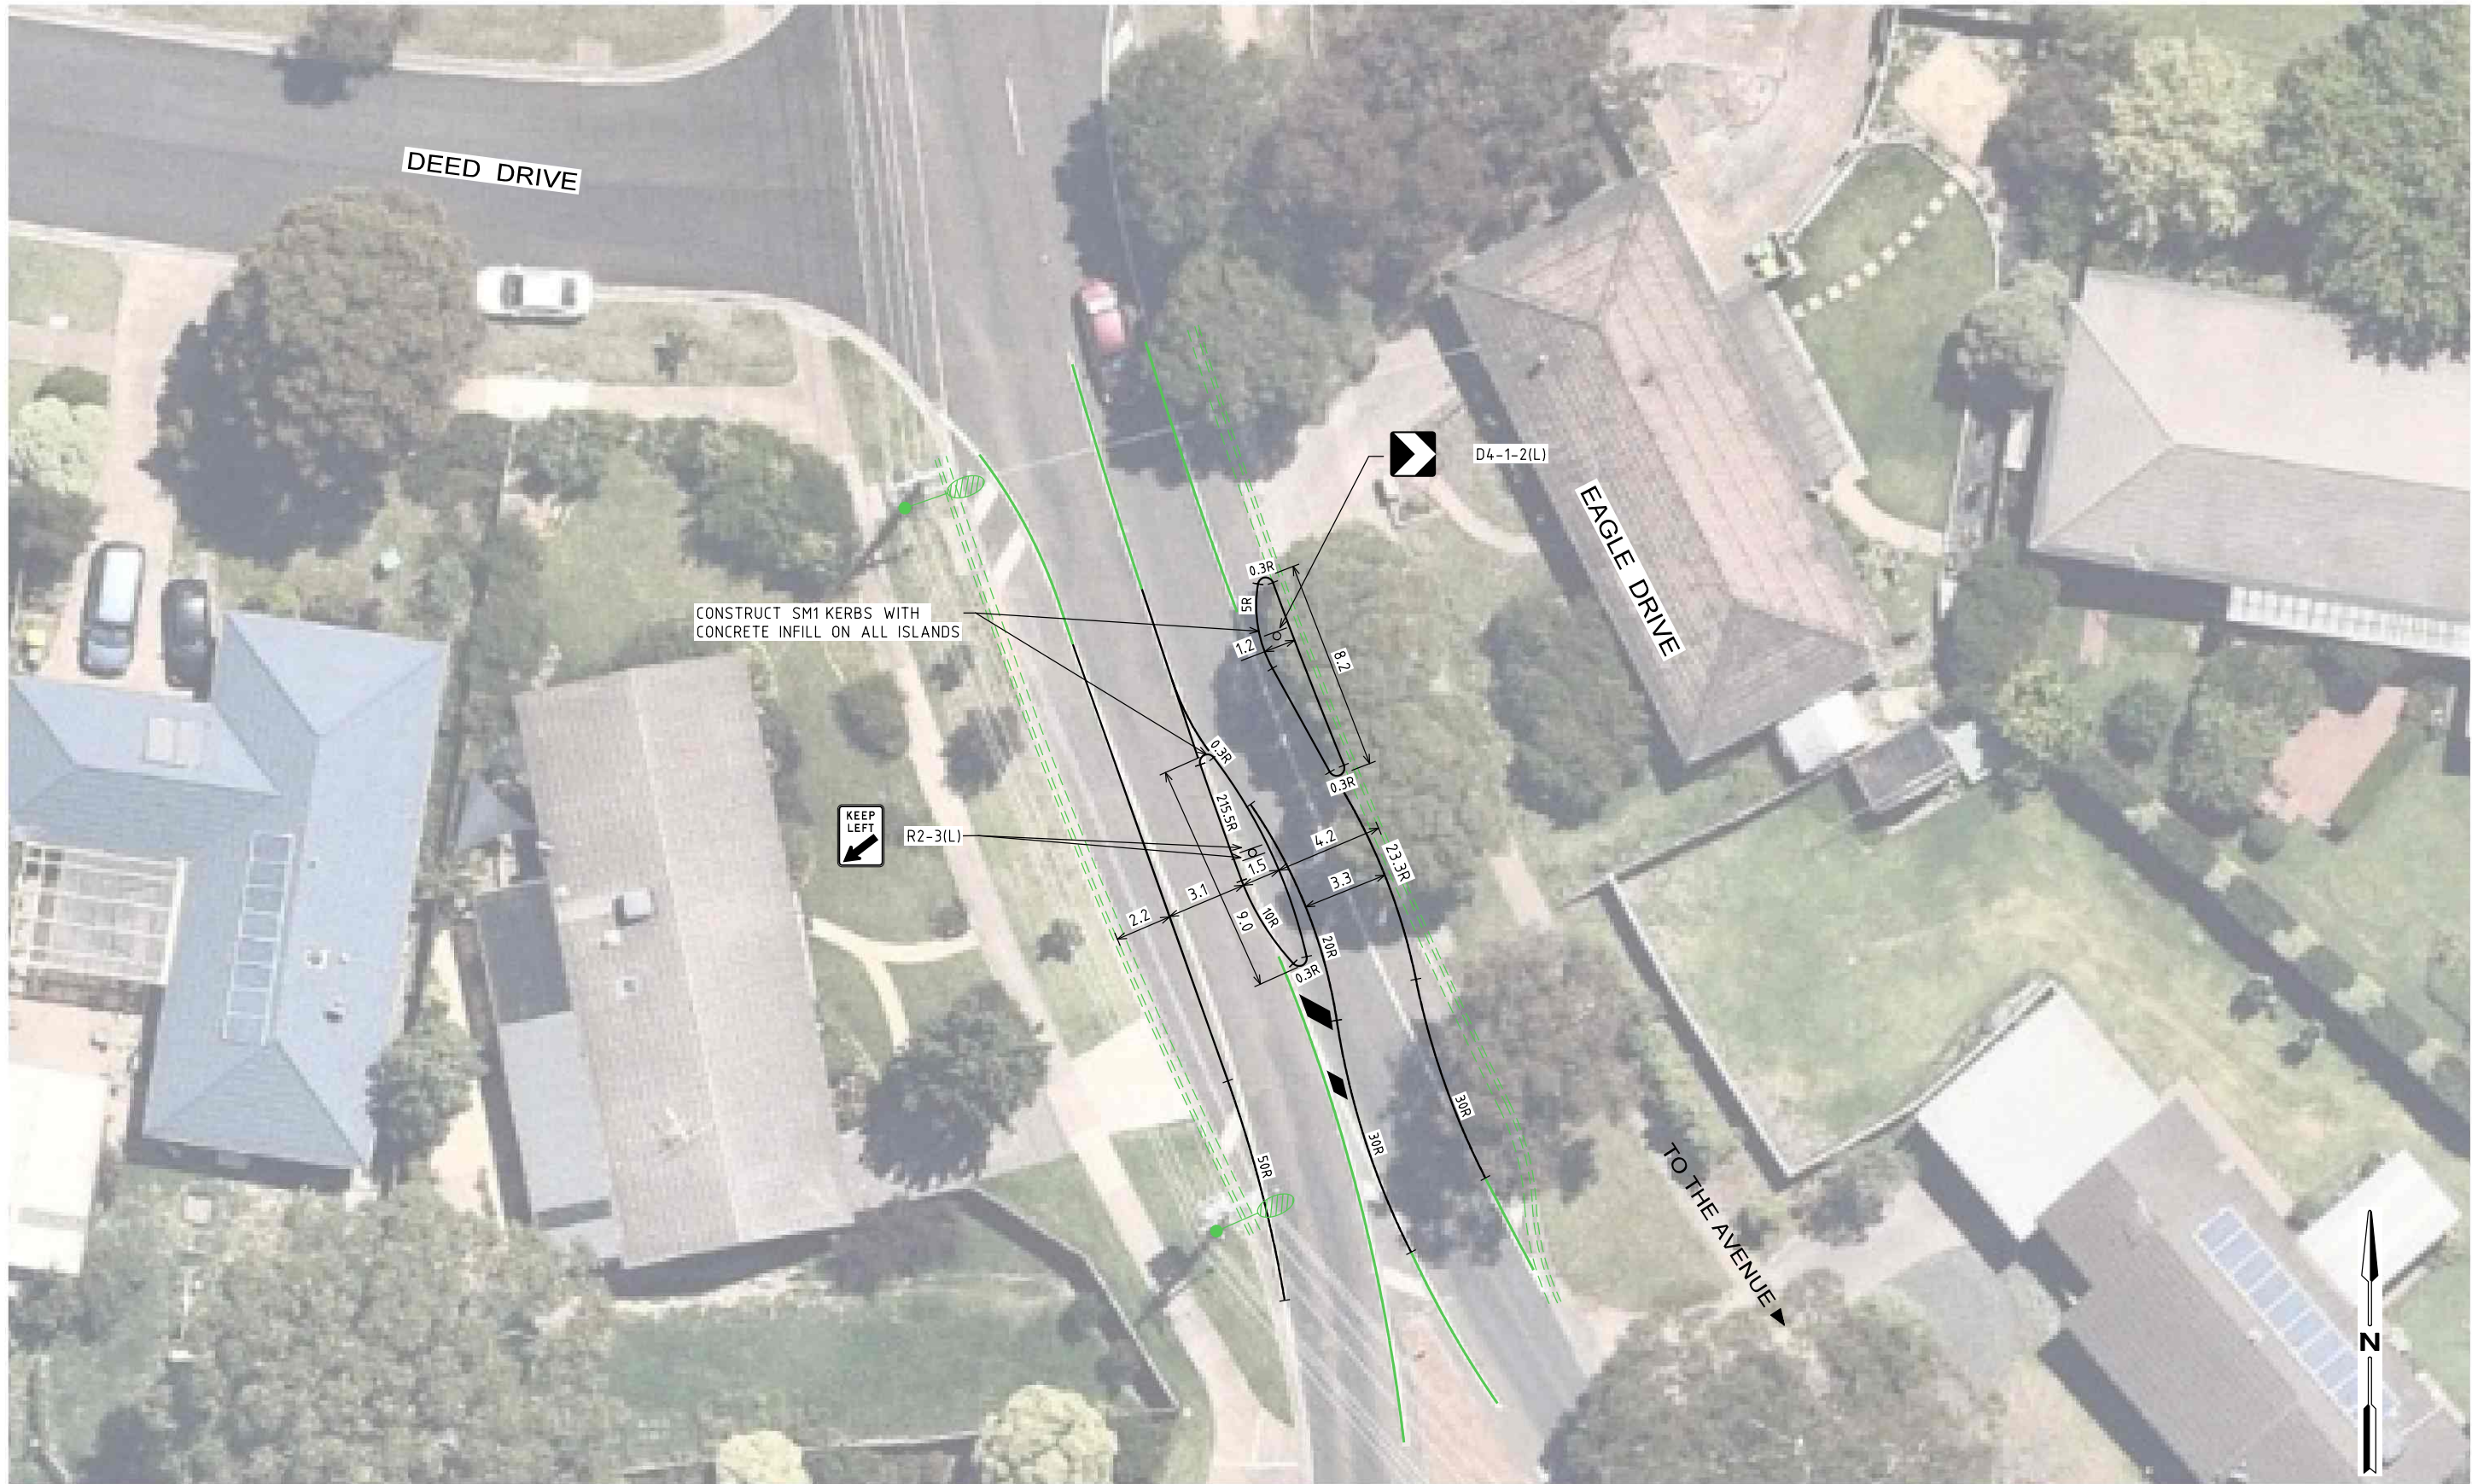

MELWAY MAP 317 D6
PAKENHAM



PRELIMINARY PLAN
FOR DISCUSSION PURPOSES ONLY
SUBJECT TO CHANGE WITHOUT NOTIFICATION
DATE OF ISSUE: 8/1/2024

WARNING
BEWARE OF UNDERGROUND SERVICES
THE LOCATIONS OF UNDERGROUND SERVICES ARE
APPROXIMATE ONLY AND THEIR EXACT POSITION
SHOULD BE PROVEN ON SITE. NO GUARANTEE IS
GIVEN THAT ALL EXISTING SERVICES ARE SHOWN.

DIMENSIONS RELATIVE TO AERIAL ACCURACY

- GENERAL NOTES
1. AERIAL IMAGE FROM NEARMAP UNDER LICENSE AGREEMENT WITH TRAFFICWORKS PTY LTD.
 2. ALL DIMENSIONS ARE TO FACE OF KERB UNLESS SHOWN OTHERWISE.
 3. FOR PUBLIC LIGHTING REFER TO TRAFFICWORKS PLANS 190725-PLD-30-35-P1.DGN
 4. DESIGNED FOR 12.5m AUSTRROADS BUS

DESIGNED
I NURZHAUOV JAN 2024

APPROVED
A ABDOU JAN 2024

SCALE HOR 0 2.5 5
of METRES VER

TRAFFICWORKS™

CLIENT
CARDINIA SHIRE COUNCIL

EAGLE DRIVE / THE AVENUE
CARDINIA SHIRE COUNCIL
FUNCTIONAL LAYOUT




SHEET NO.
4

DRAWING NO.
190725-FLT-04

ISSUE
P3

ISSUE	APP'D	DATE	AMENDMENT
P3		08.11.24	COUNCIL COMMENTS ADDED
P2		11.05.20	COUNCIL COMMENTS ADDED
P1		27.03.20	PRELIMINARY ISSUE FOR COMMENT

8/01/2025 1:13:05 PM 190725-FLT-05 T:\1920 Projects\190725\Design\190725-FLT-01-06-P3.dgn

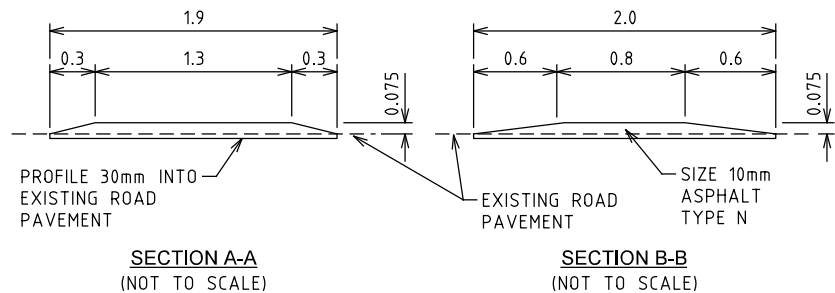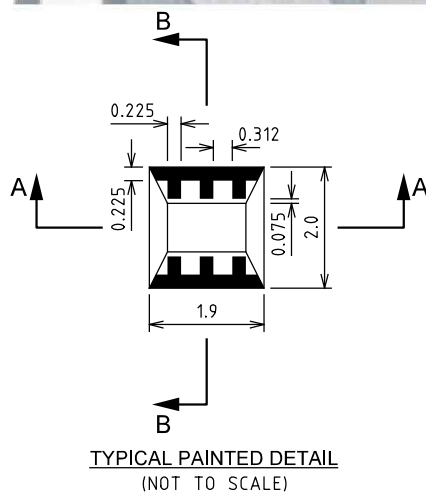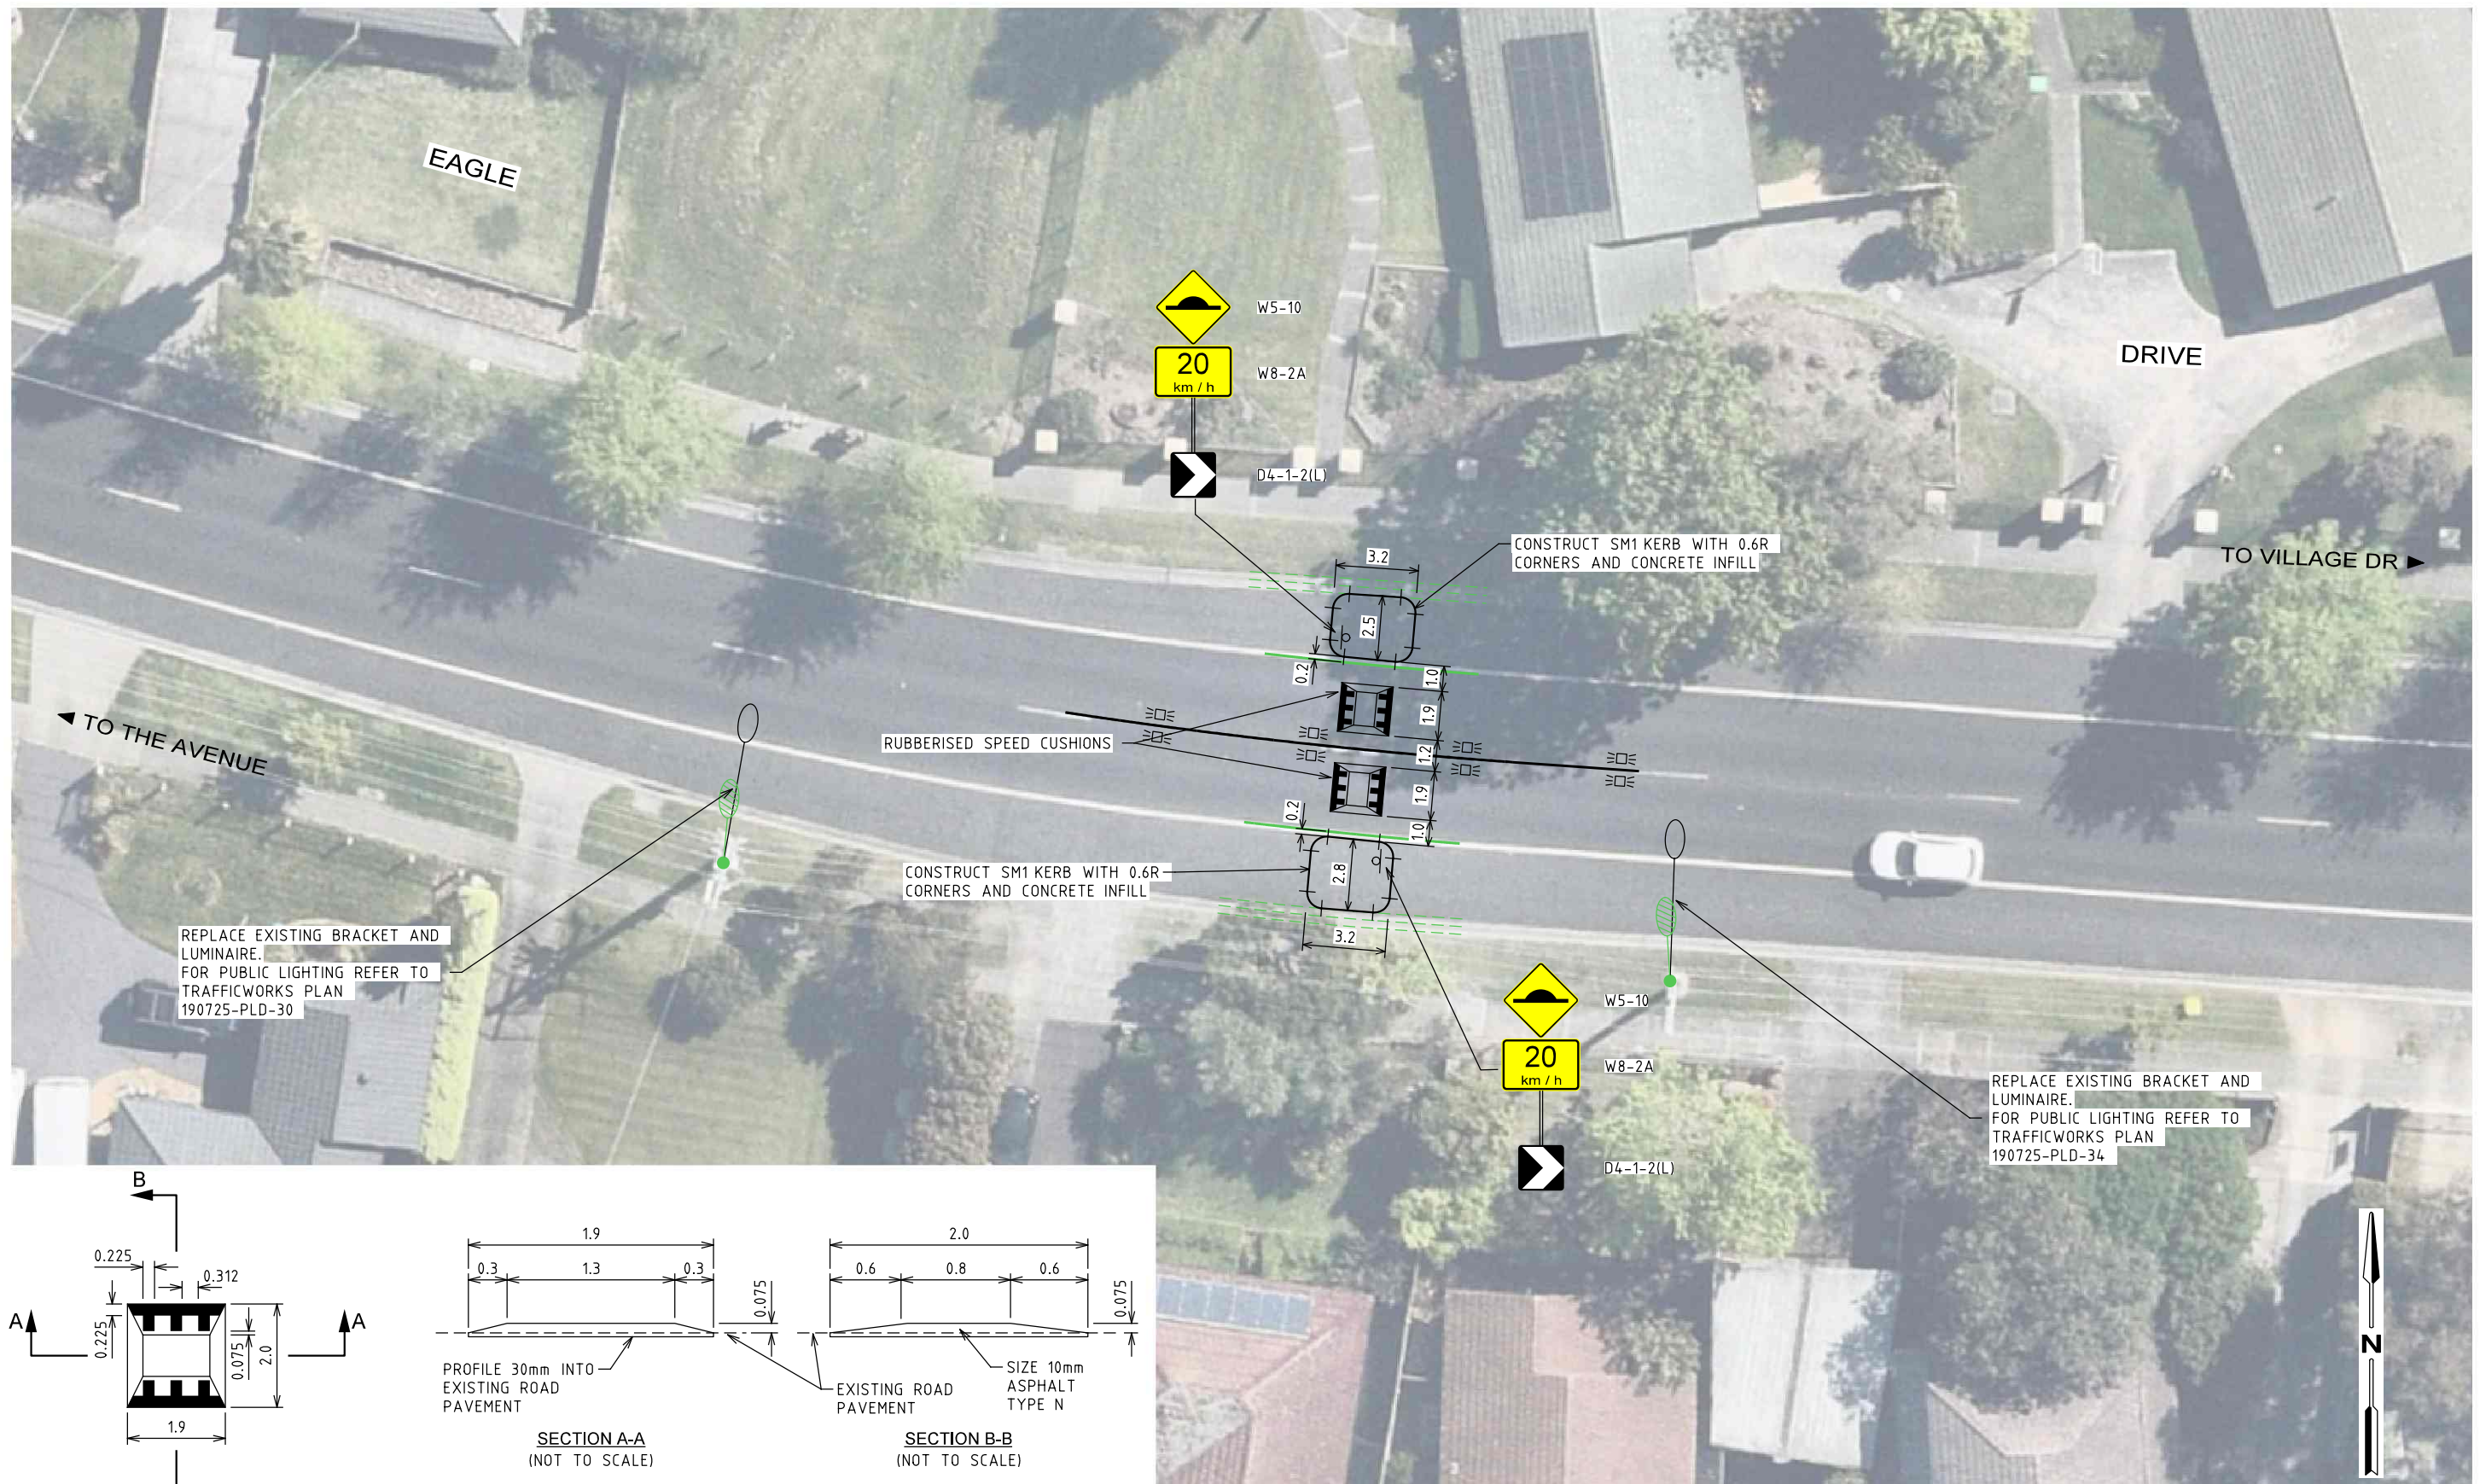

DIMENSIONS RELATIVE TO AERIAL ACCURACY

GENERAL NOTES

1. AERIAL IMAGE FROM NEARMAP UNDER LICENSE AGREEMENT WITH TRAFFICWORKS PTY LTD.
2. ALL DIMENSIONS ARE TO FACE OF KERB UNLESS SHOWN OTHERWISE.
3. FOR PUBLIC LIGHTING REFER TO TRAFFICWORKS PLANS 190725-PLD-30-35-P1.DGN

DESIGNED	I NURZHAUOV	JAN 2024
APPROVED	A ABDU	JAN 2024
SCALE	HOR 0 2.5 5	VER



CLIENT
CARDINIA SHIRE COUNCIL





PRELIMINARY PLAN
FOR DISCUSSION PURPOSES ONLY
SUBJECT TO CHANGE WITHOUT NOTIFICATION
DATE OF ISSUE: 8/1/2024

WARNING
BEWARE OF UNDERGROUND SERVICES
THE LOCATIONS OF UNDERGROUND SERVICES ARE APPROXIMATE ONLY AND THEIR EXACT POSITION SHOULD BE PROVEN ON SITE. NO GUARANTEE IS GIVEN THAT ALL EXISTING SERVICES ARE SHOWN.

EAGLE DRIVE BETWEEN THE AVENUE - VILLAGE DRIVE CARDINIA SHIRE COUNCIL FUNCTIONAL LAYOUT

SHEET NO.	5	DRAWING NO.	190725-FLT-05	ISSUE	P3
-----------	---	-------------	---------------	-------	----

8/01/2025 1:13:06 PM 190725-FLT-06 T:\1920 Projects\190725\Design\190725-FLT-01-06-P3.dgn

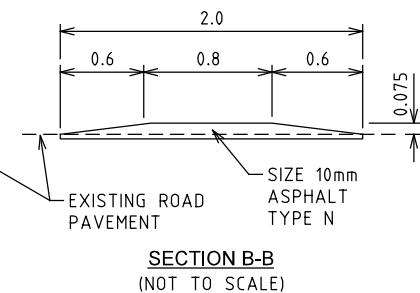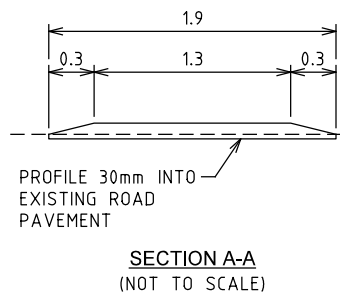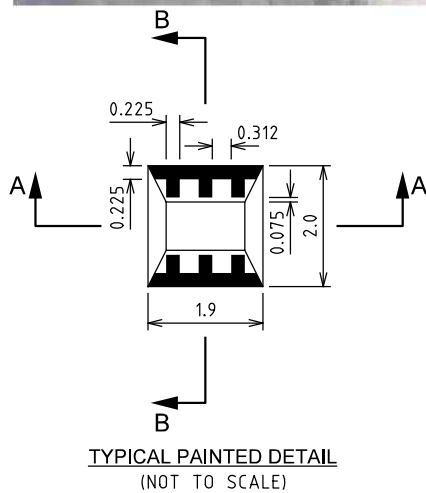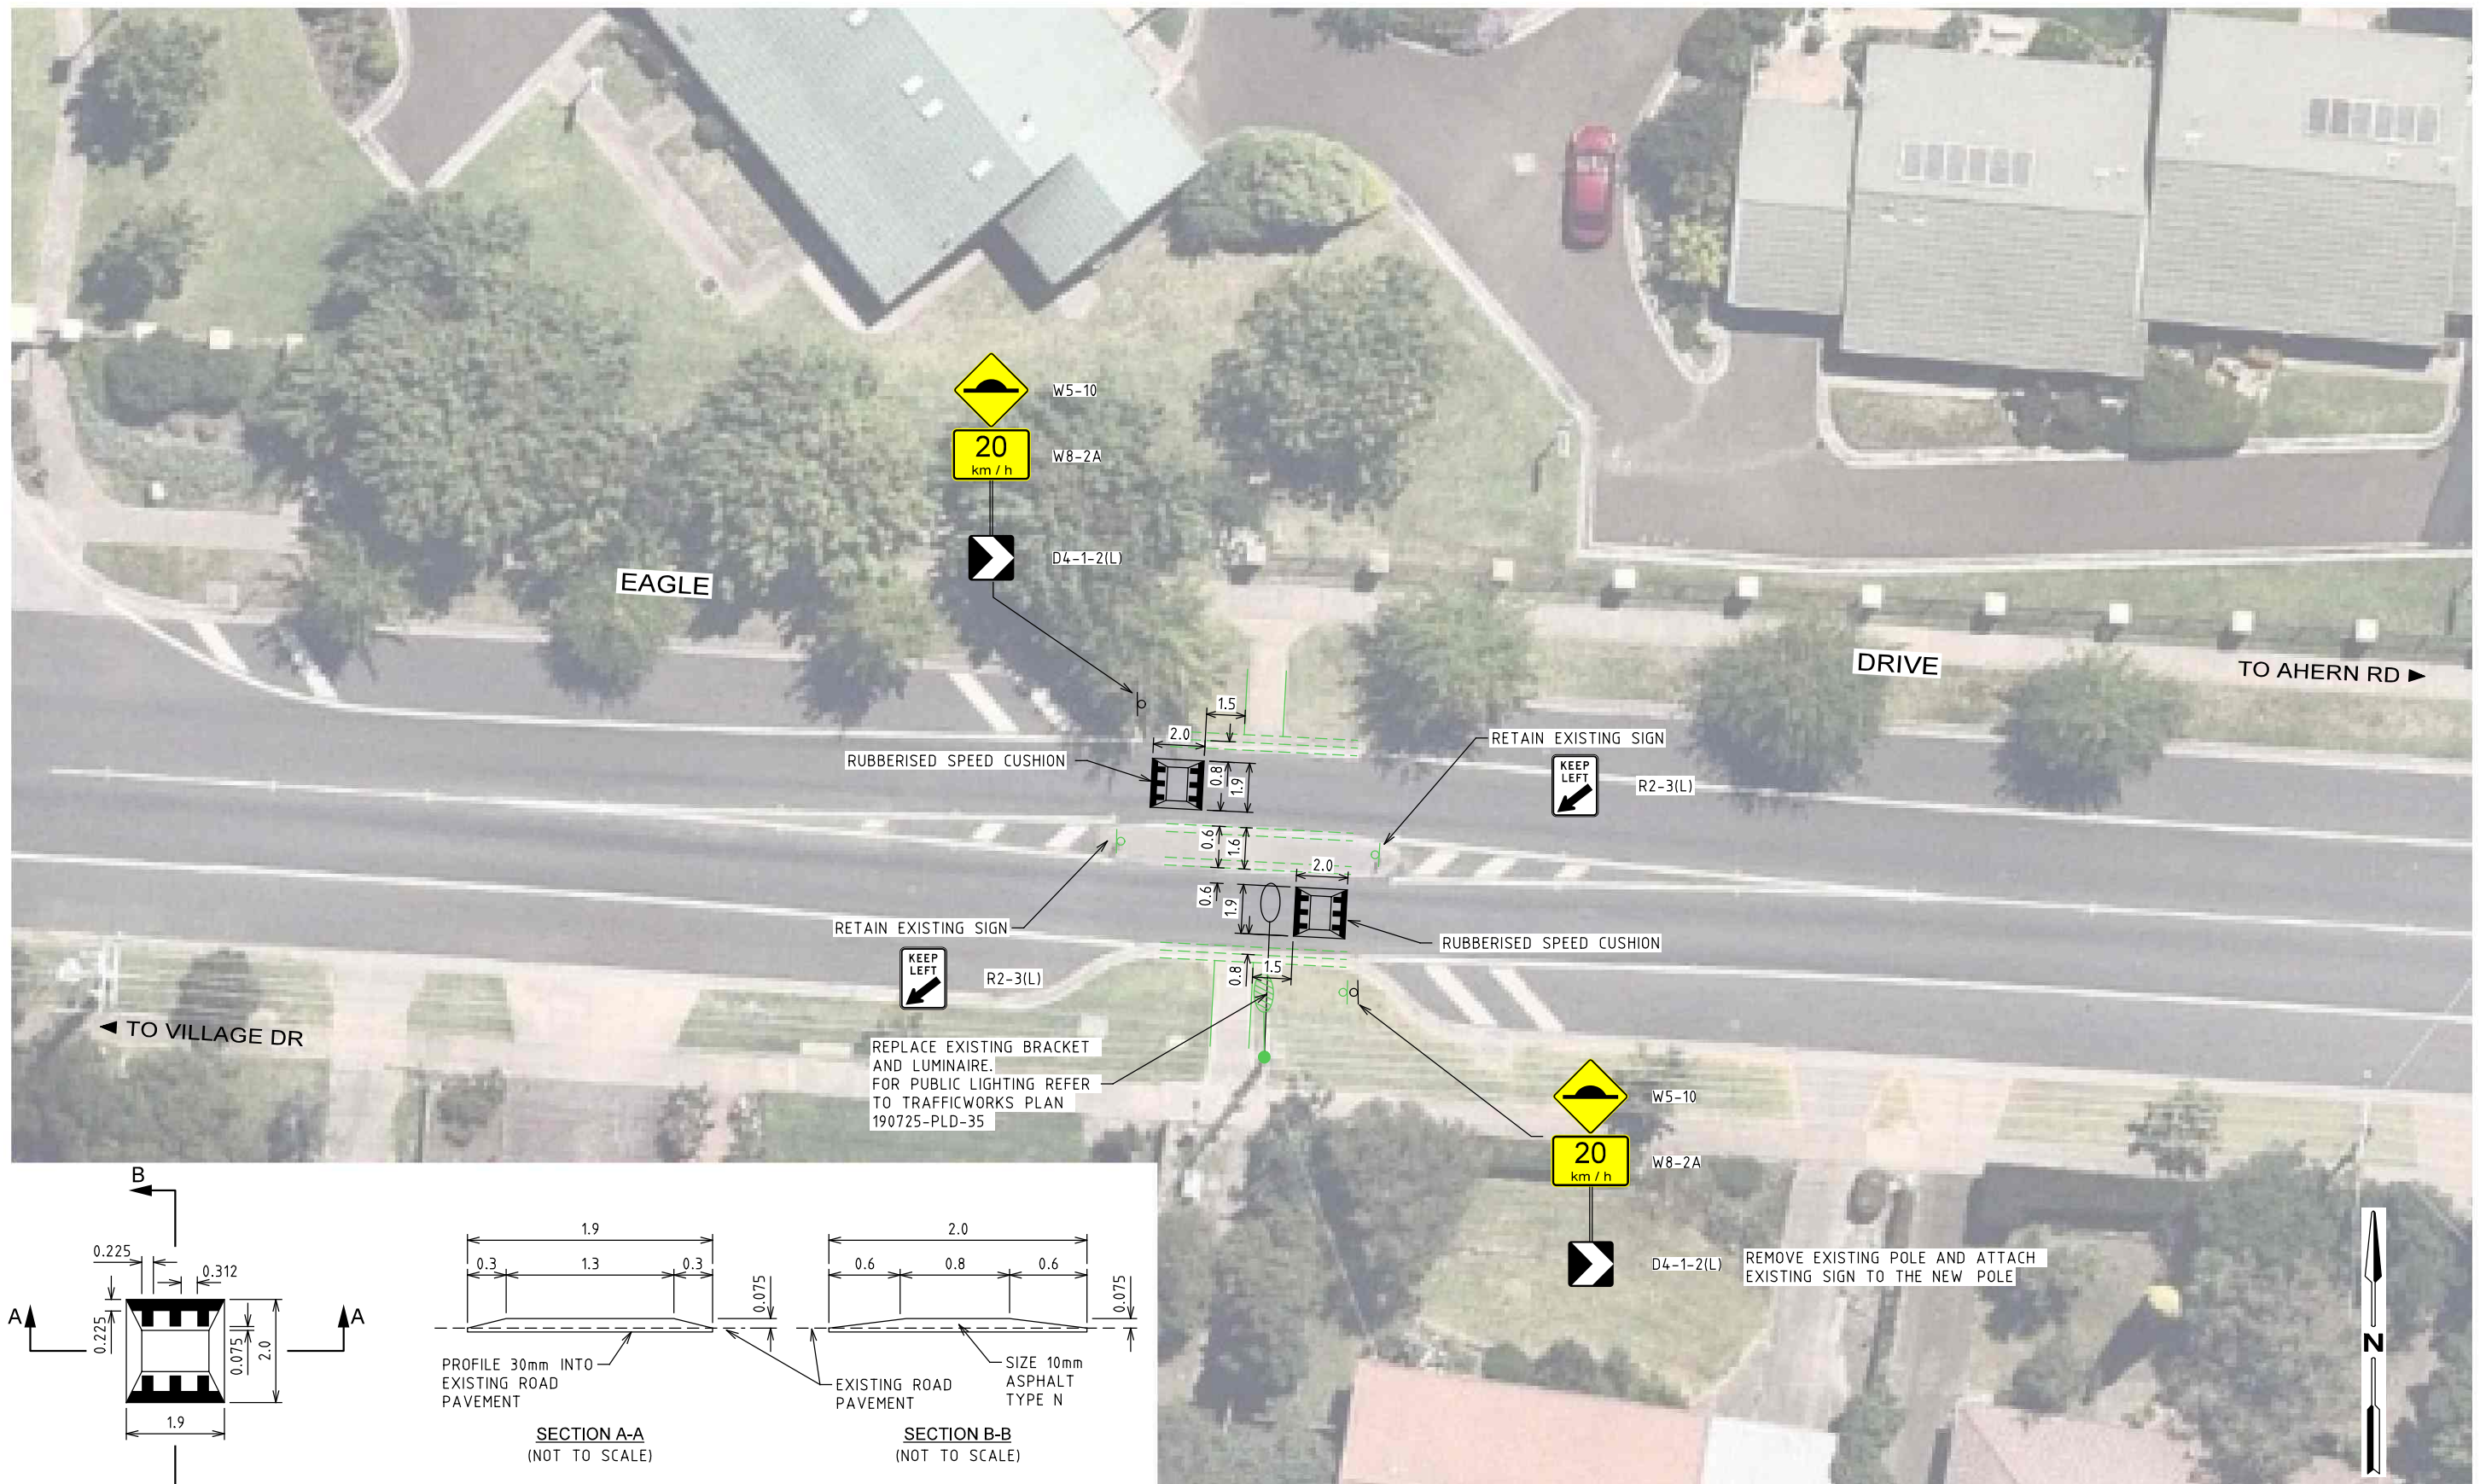

DIMENSIONS RELATIVE TO AERIAL ACCURACY

- GENERAL NOTES
1. AERIAL IMAGE FROM NEARMAP UNDER LICENSE AGREEMENT WITH TRAFFICWORKS PTY LTD.
 2. ALL DIMENSIONS ARE TO FACE OF KERB UNLESS SHOWN OTHERWISE.
 3. FOR PUBLIC LIGHTING REFER TO TRAFFICWORKS PLANS 190725-PLD-30-35-P1.DGN

DESIGNED	I NURZHAUOV	JAN 2024
APPROVED	A ABDU	JAN 2024
SCALE	HOR 0 2.5 5 of METRES VER	



CLIENT
CARDINIA SHIRE COUNCIL

PRELIMINARY PLAN
FOR DISCUSSION PURPOSES ONLY
SUBJECT TO CHANGE WITHOUT NOTIFICATION
DATE OF ISSUE: 8/1/2024

WARNING
BEWARE OF UNDERGROUND SERVICES
THE LOCATIONS OF UNDERGROUND SERVICES ARE APPROXIMATE ONLY AND THEIR EXACT POSITION SHOULD BE PROVEN ON SITE. NO GUARANTEE IS GIVEN THAT ALL EXISTING SERVICES ARE SHOWN.

**EAGLE DRIVE BETWEEN
VILLAGE DRIVE - AHERN ROAD**
CARDINIA SHIRE COUNCIL
FUNCTIONAL LAYOUT

SHEET NO.	6	DRAWING NO.	190725-FLT-06	ISSUE	P3
-----------	---	-------------	---------------	-------	----