
Key

1. Existing footpath
2. Existing public toilet
3. Existing significant trees
4. Existing memorial
5. Proposed curved bench seats with arm rests
6. Existing flag poles
7. Proposed raised pedestrian crossing (subject to review)
8. Parking area (quantity retained, reserved parking removed)
9. Existing pavement surrounding bathroom
10. New feature pavement
11. Garden beds (existing Rosemary retained)
12. Grass
13. Seat with arm rests
14. Existing bus stop
15. Existing bus and car movements maintained
16. Investigate realignment of kindergarten entrance and provision of pedestrian barrier to improve safety.
17. Existing garden bed
18. Proposed accessible parking

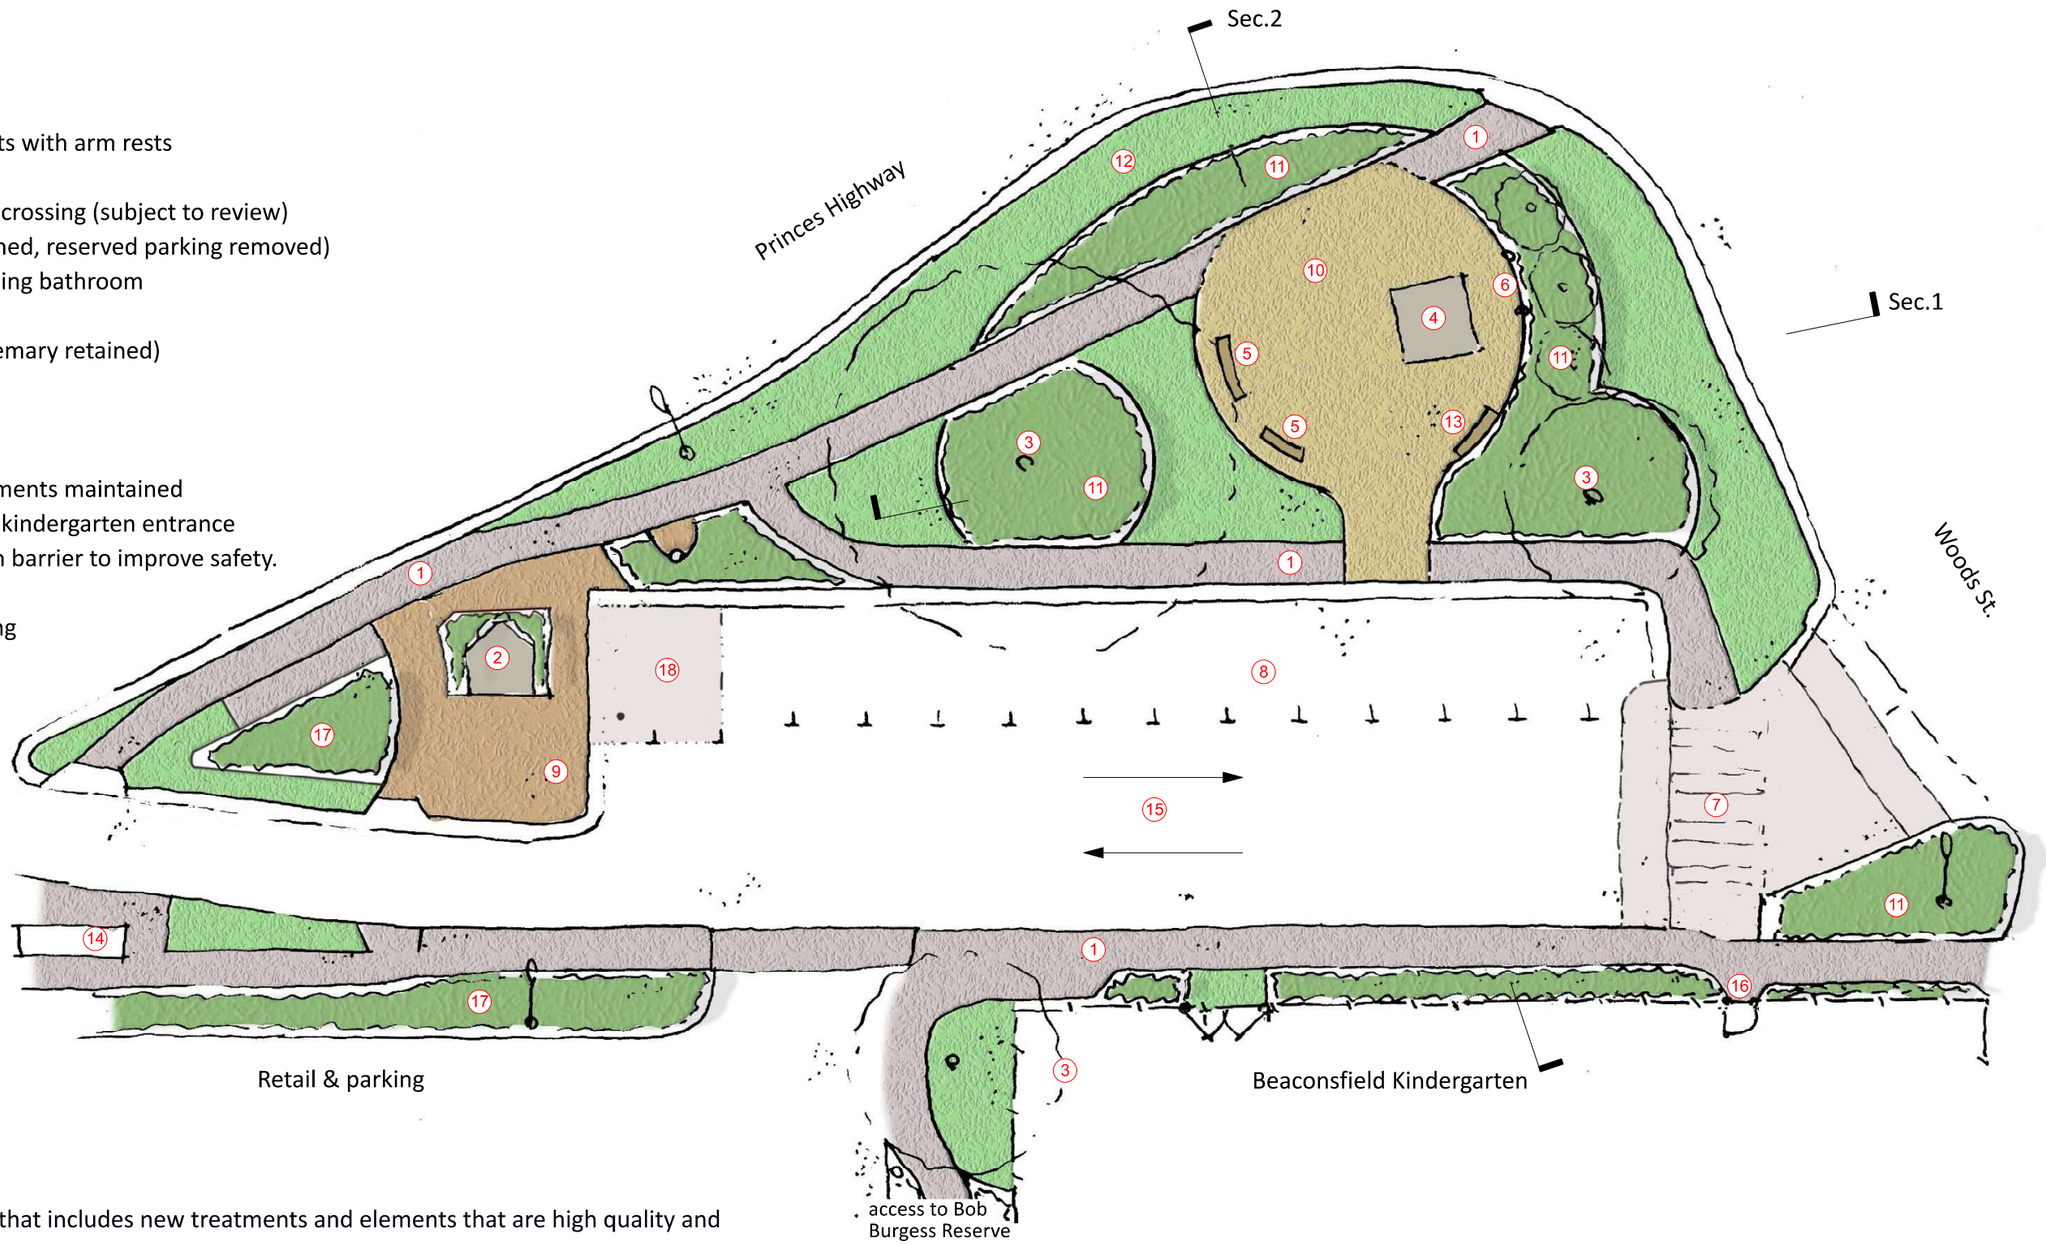


Design Principles

- Developing a simple design that includes new treatments and elements that are high quality and well detailed.
- Using curved shapes and spaces to soften the environment and create a spatial connection to the significant trees.
- Through these curved forms creating a contemporary memorial space that welcomes diverse uses.
- Retaining existing road and traffic conditions.
- Extending feature pavement within the Reserve into the adjoining pedestrian network to draw users in and represent the integration of the memorial's function into our daily life.

LD04 Concept Design

PROJECT NO. 22033 PROJECT BONETTE RESERVE BEACONSFIELD SCALE 1:220


Cardinia onemilegrid urban initiatives

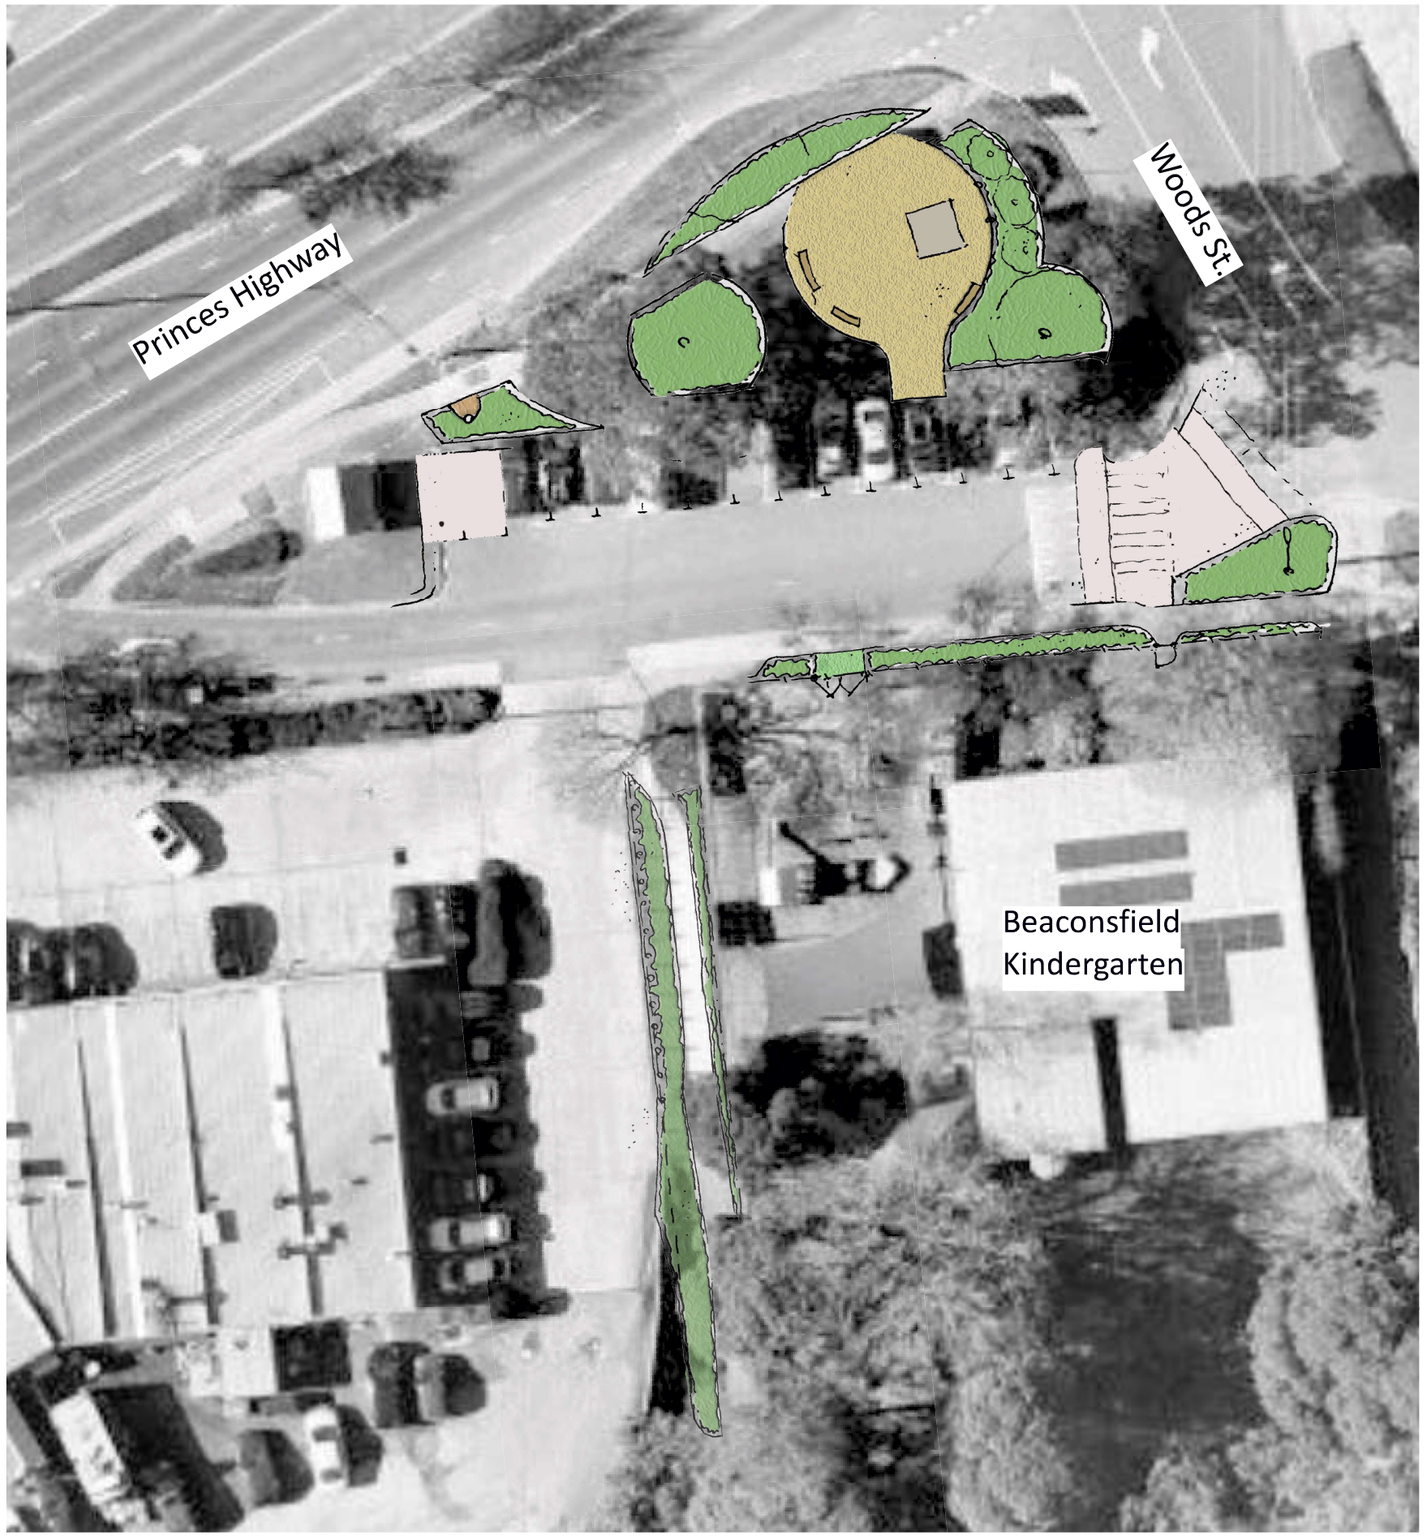


LD05 Indicative Extent of New Works

PROJECT NO. 22033 PROJECT BONETTE RESERVE BEACONSFIELD SCALE 1:220

Cardinia onemilegrid urban initiatives

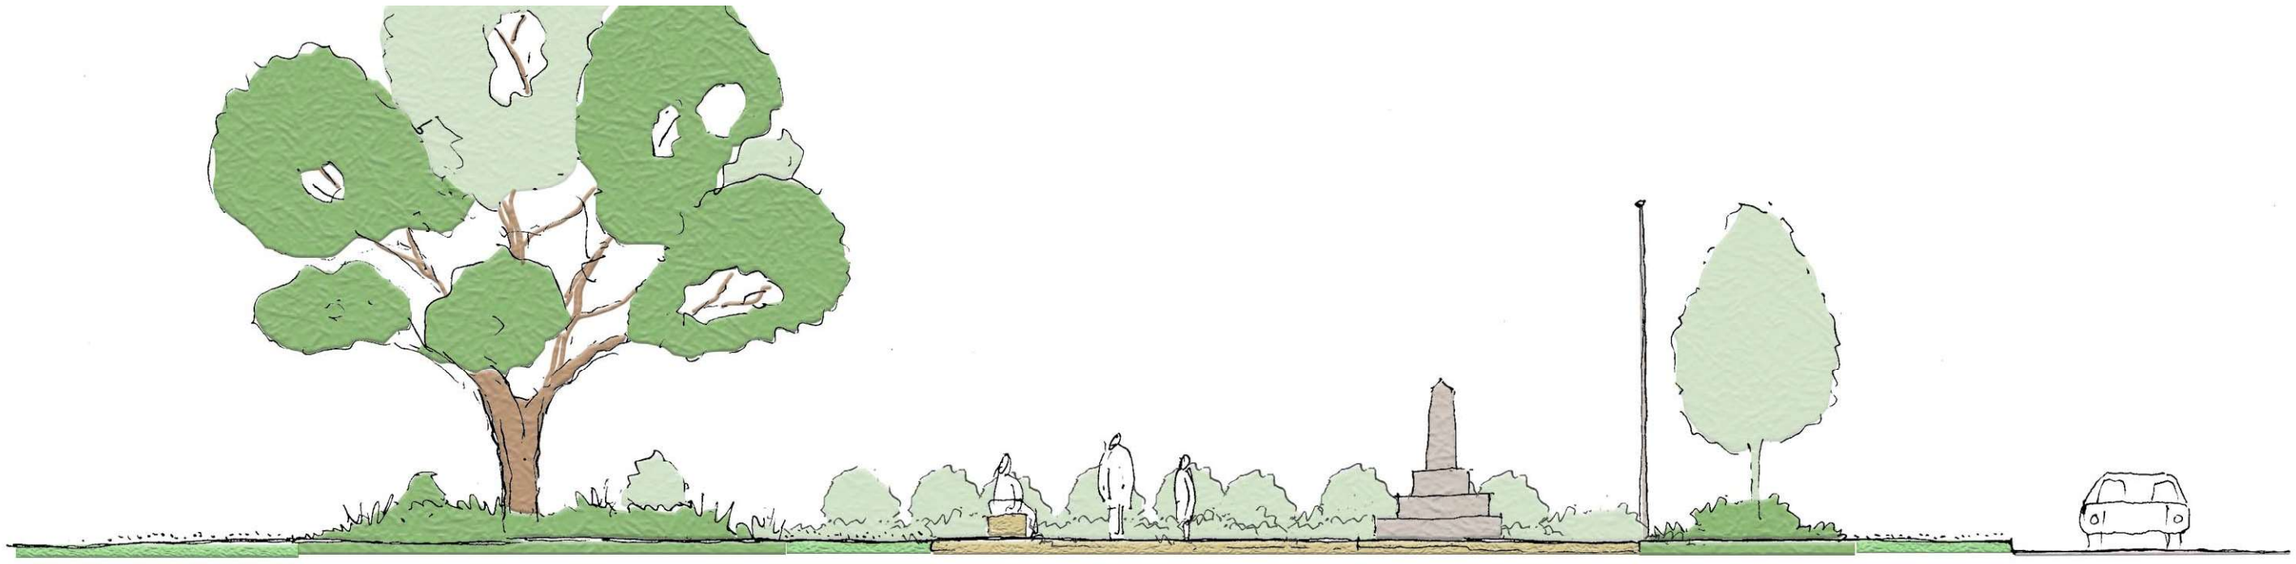

Section 1
north-south

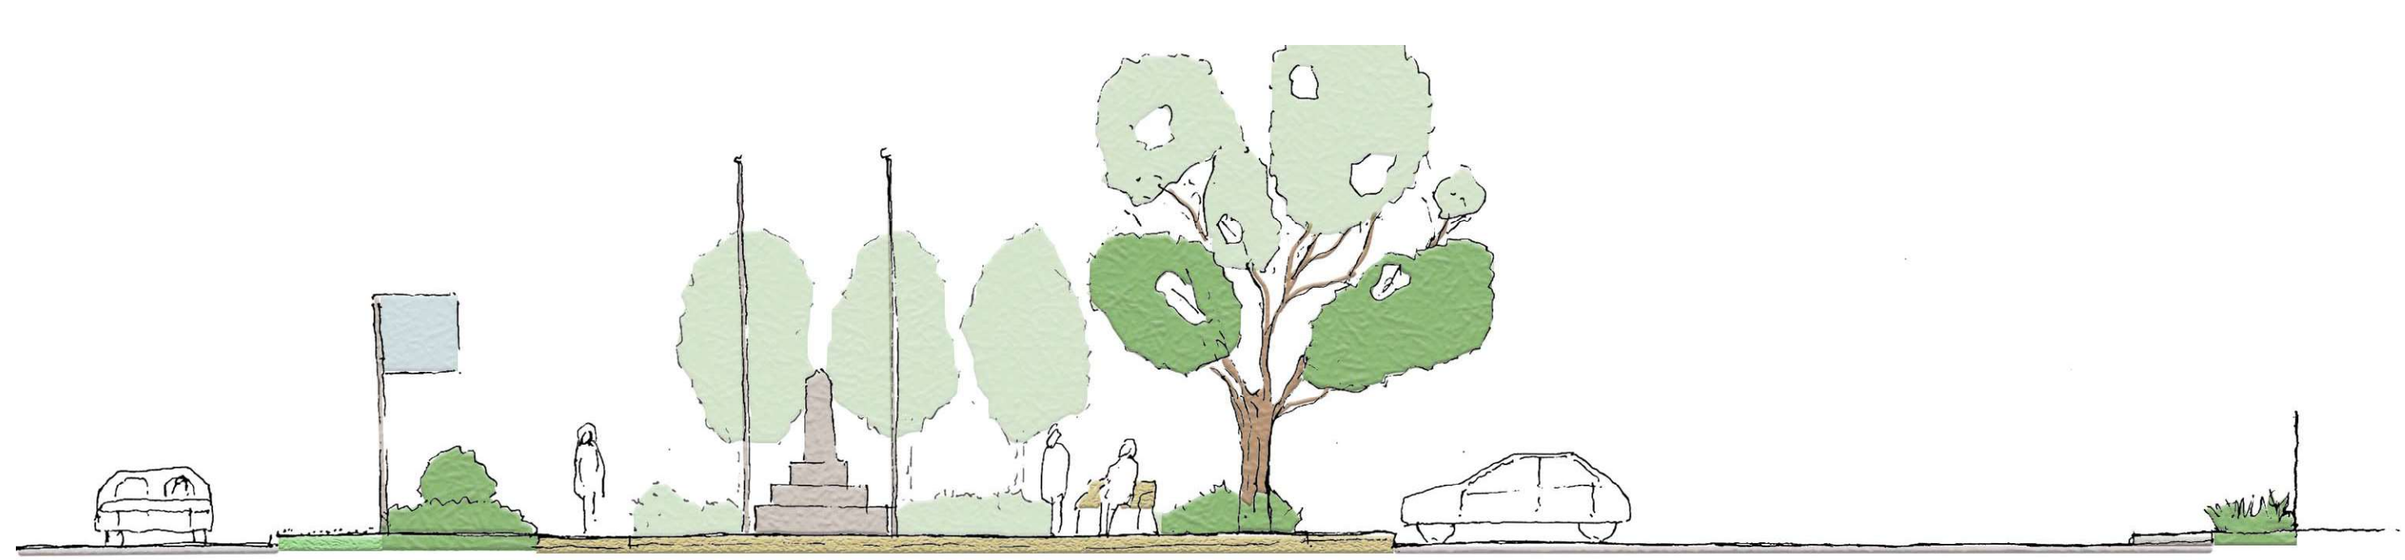


Section 2
east-west

LD06 Sections

PROJECT NO. 22033 PROJECT BONETTE RESERVE BEACONSFIELD SCALE 1:100

Cardinia onemilegrid urban initiatives

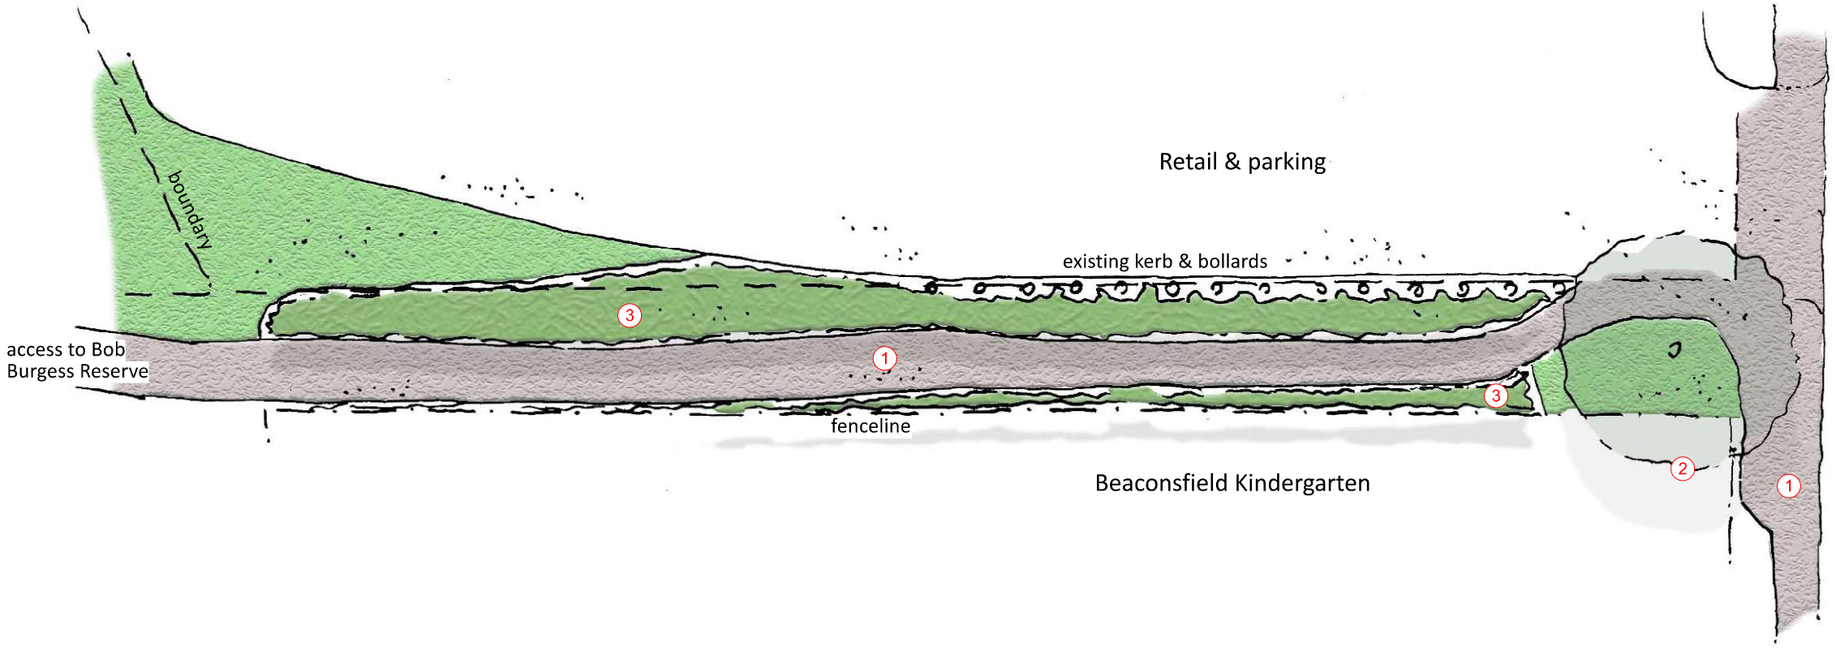

Bob Burgess Reserve accessway

- Improving the path edges leading to Bob Burgess Reserve through appropriate planting and edging as required.
- Using plants that are low maintainence and suited to the location.
- Selecting plants that will assist in stabilising the embankment.

Key

1. Existing footpath
2. Existing tree
3. Low planting

LD07 Bob Burgess Reserve connection

PROJECT NO. 22033 PROJECT BONETTE RESERVE BEACONSFIELD SCALE 1:200

Cardinia onemilegrid urban initiatives

Furniture



Traditional park bench




Curved concrete plinths with seat tops
(to include arm rests)



Garden bed edging if required

Stone pavement

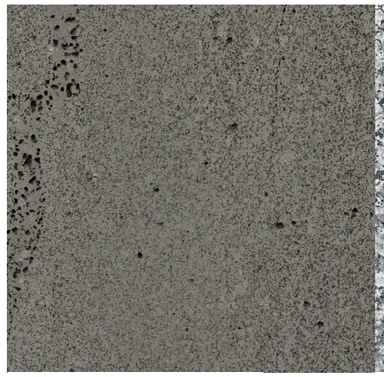

Victorian stone (Bluestone)



Victorian stone (Harcourt granite)



Paving patterns (indicative)

Concrete pavement



Quality concrete pavement

Lighting



Feature lighting

LD08 Materials Precedents

PROJECT NO. 22033 PROJECT BONETTE RESERVE BEACONSFIELD SCALE n.a.

Tree layer



Olea europea 'Tolley's Upright'



Laurus species (dwarf)

Shrub layer



Teucrium fruiticans



Rosemary species

Indicative Plant Schedule			
Botanical name	**Common name**	**Mature size (hxw)**	**Notes**
Shrub Layer			
Teucrium fruiticans	Tree Germander	1x1m	General garden beds
Rosmarinus officinalis	Rosemary	0.7x0.7m	To supplement existing Rosemary planting
Base Layer			
Dianella caerulea	Blue flax lily	0.6x0.6m	Bank stabilisation (Bob Burgess Reserve path edge)
Lomandra Tanika	Lomandra Tanika	0.5x0.5m	General planting and bank stabilisation (Bob Burgess Reserve path edge)
Lomandra 'Savanna Blue'	Lomandra 'Savanna Blue'	0.3x0.3m	Good for bank stabilisation (Bob Burgess Reserve path edge)
Myoporum parvifolium 'Yareena'	Myoporum parvifolium 'Yareena'	0.1x1.0m	Occasional edging
Convolvulus cneorum	Silverbush	0.4x0.4m	Occasional edging
Correa reflexa var. nummulariifolia	Roundleaf Correa	0.4x1.0m	General garden beds
Eremophila glabra 'Kalbarri Carpet'	Tar Bush	0.5x1.0m	Good for bank stabilisation (Bob Burgess Reserve path edge)
Tree Layer			
Olea europea 'Tolley's Upright'	Olive 'Tolley's Upright'	7x4m	Eastern garden bed nearest Princes Highway
Laurus nobilis 'Baby Bay'	Bay Tree	2x1m	Southern garden bed behind memorial

Base layer



Lomandra species



Convolvulus cneorum



Correa reflexa nummulariifolia



Eremophila glabra



Myoporum parvifolium




Dianella caerulea

LD09 Plant Precedents

PROJECT NO. 22033 PROJECT BONETTE RESERVE BEACONSFIELD SCALE n.a.

Cardinia onemilegrid urban initiatives

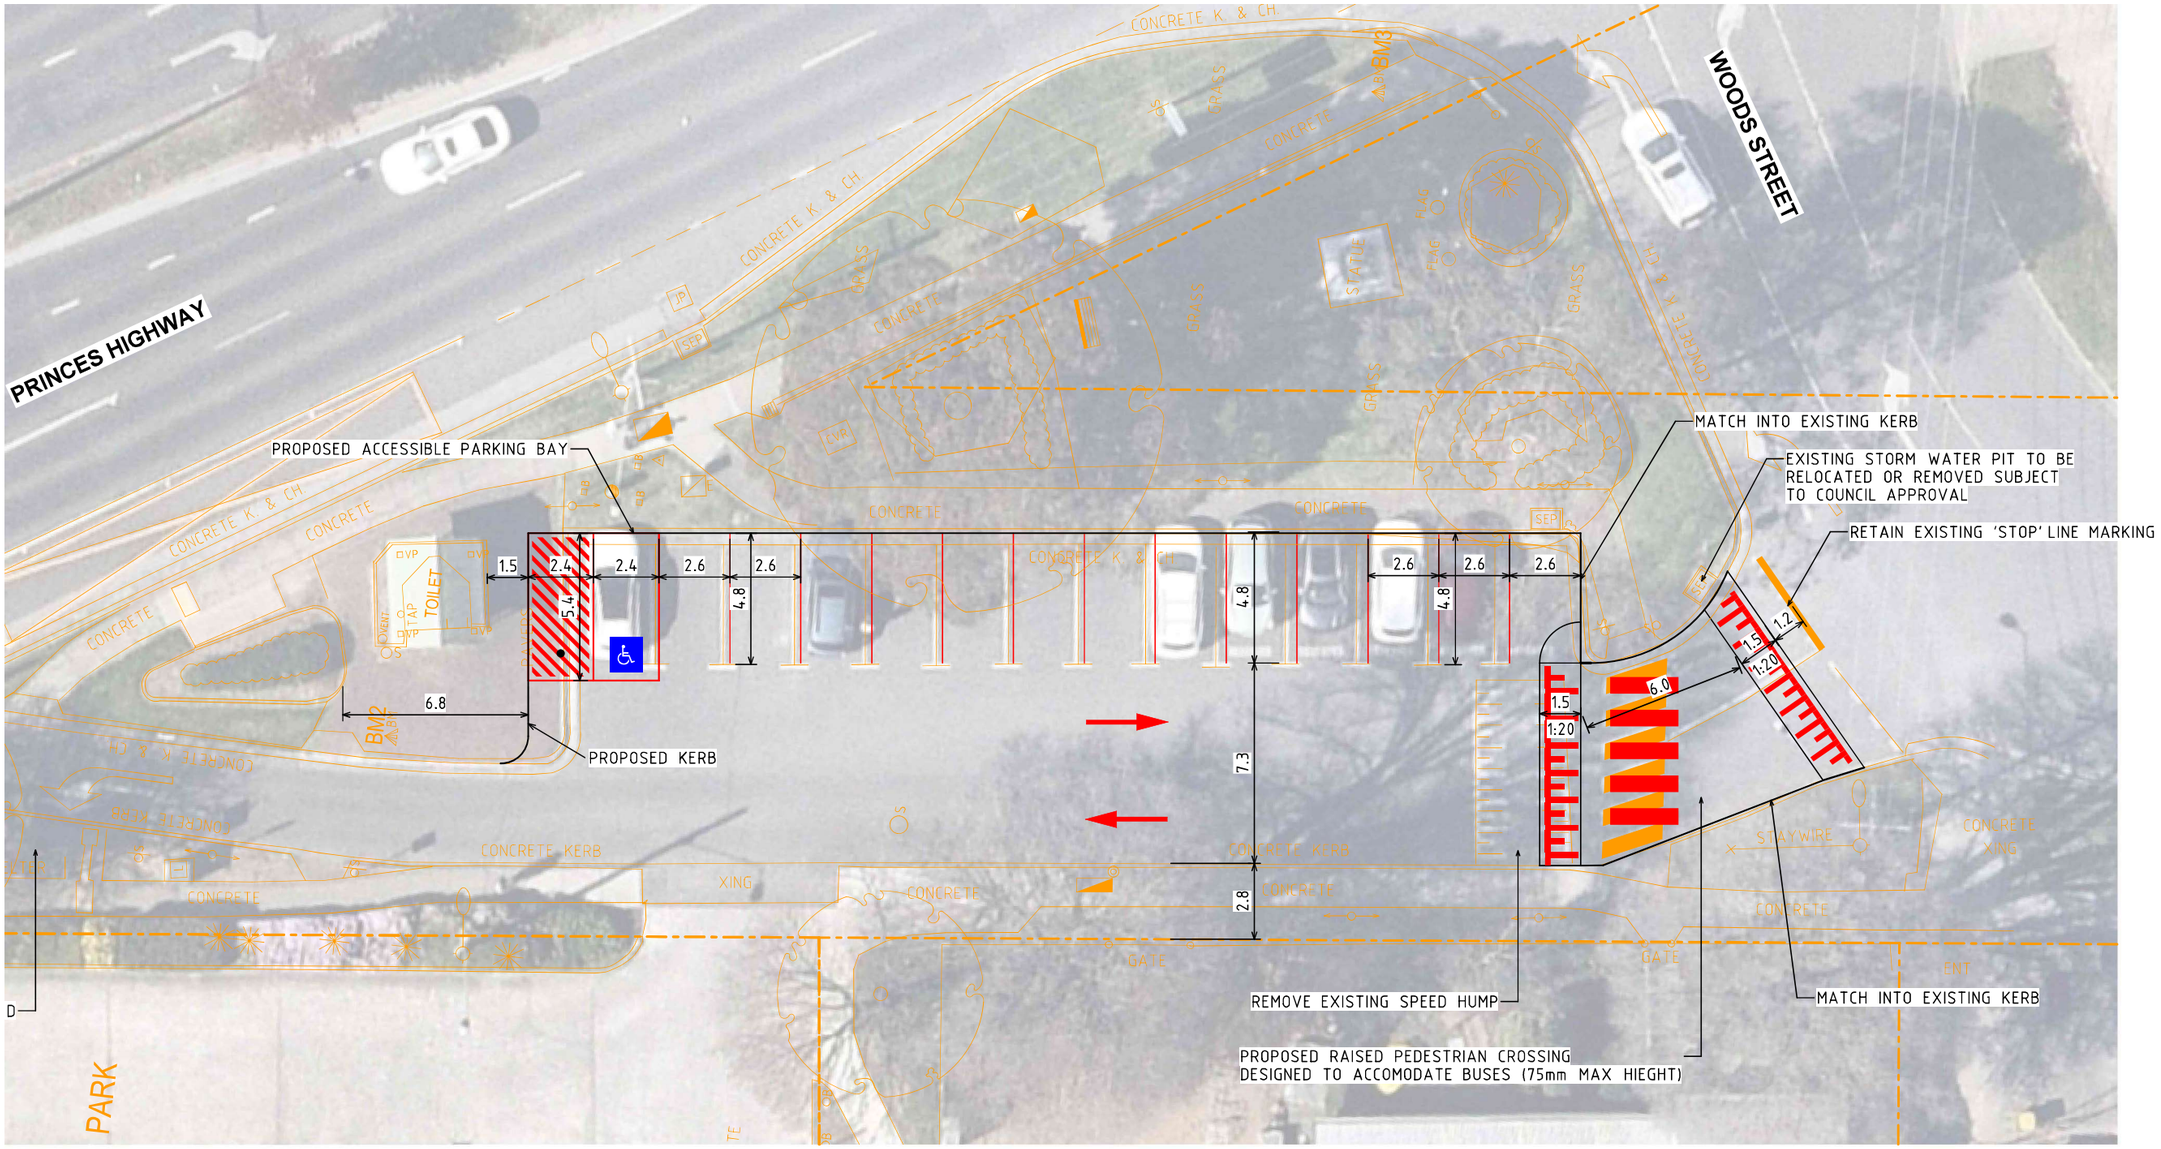

LD11 Appendix 2 - Parking and Pedestrian Crossing

PROJECT NO. 22033 PROJECT BONETTE RESERVE BEACONSFIELD SCALE n.t.s.

Cardinia onemilegrid urban initiatives