




EMERALD PUFFING BILLY RESERVE

CONTEXT PLAN

SCALE: 1:750 @A1| 1:1500 @A3

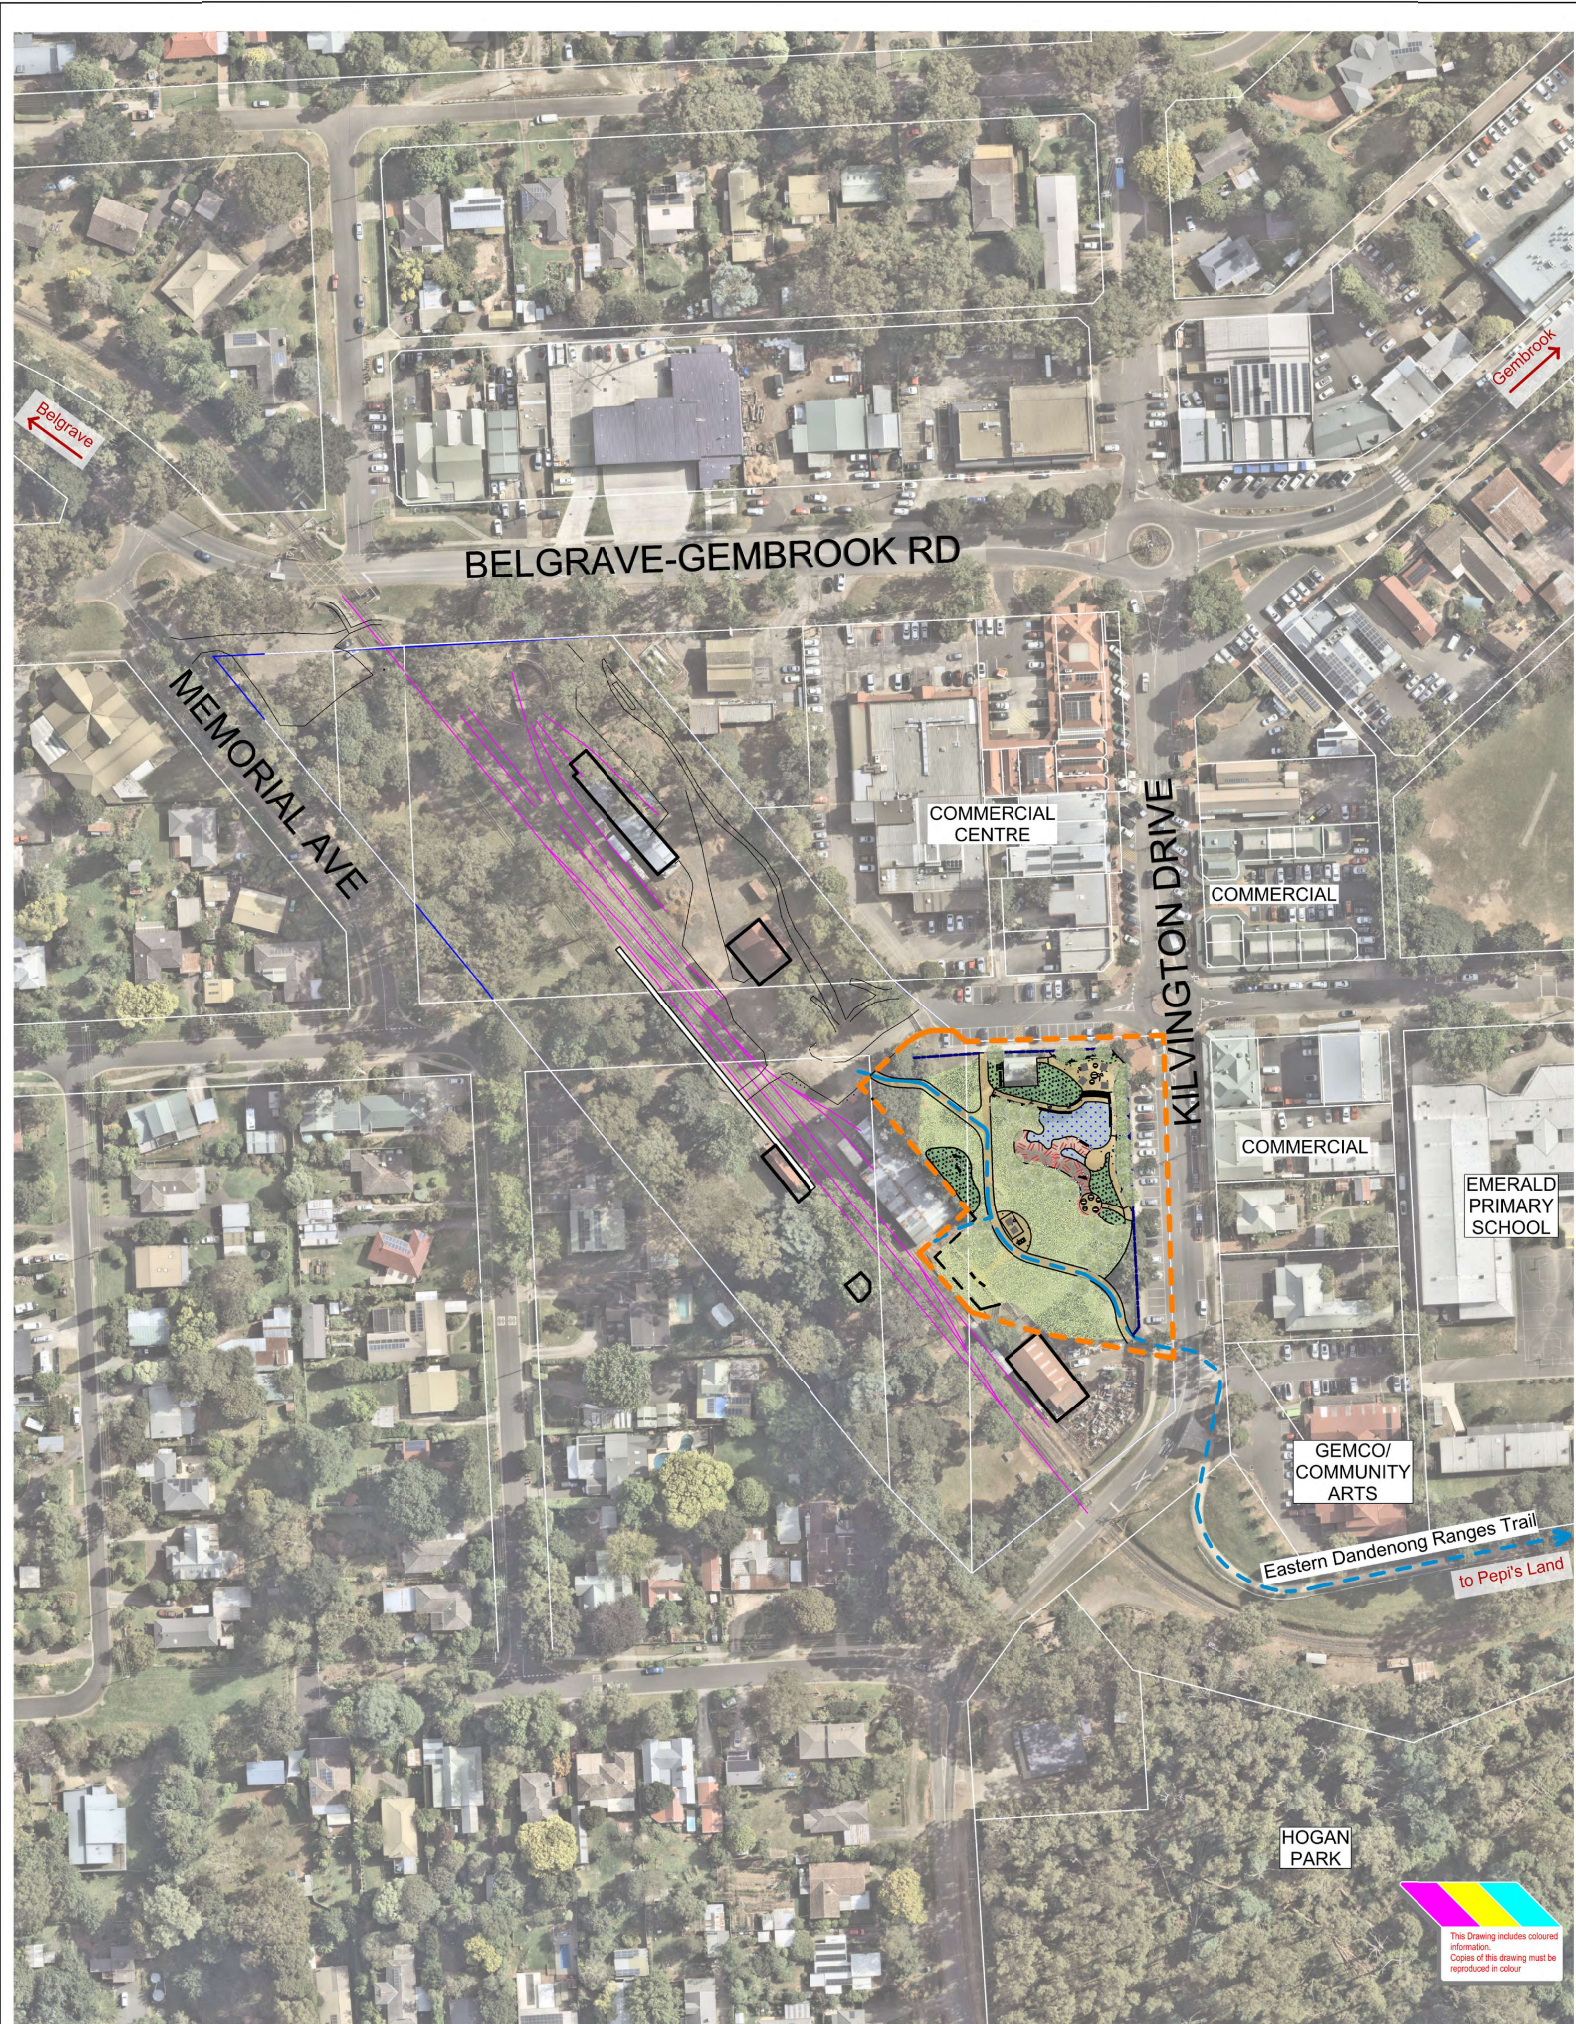

Fraser
Design

Collaborative

This Drawing includes coloured
information.
Copies of this drawing must be
reproduced in colour



NOTES:

- 1 PLAZA**
Paved space with picnic tables, seats, seating wall edge & drinking fountain for outdoor dining, meeting and socialisation. On grade access is provided to the Kilvington Drive footpath. (Refer precedent images 1a & 1b for furniture examples)
- 2 JUNIOR/ACCESSIBLE PLAY**
Playground area with EPDM rubber soft fall surface. Playground features will be suited to junior play by both juniors and visitors/carers with reduced mobility (Refer precedent images 2a, 4a, 4b, 4c & 4d for material & equipment options)
- 3 SENIOR/ADVENTURE PLAY**
Playground area with soft fall mulch surface. Playground feature will include a higher level of physical challenge. (Refer precedent images 5a, 5b for equipment options)
- 4 OPEN LAWN**
Open lawn area suited to community events, markets and informal recreation and ball games
- 5 RELOCATED FENCE**
Heritage style post and rail fence is to be relocated to increase the lawn area available for community use, and to provide closer views to Puffing Billy
- 6 PICNIC AREA**
The existing barbecue shelter and picnic table are to be removed. They will be replaced with a concrete paved space within shelter for two picnic tables, a drinking fountain and new electric barbecue to replace existing (Refer image 1d & 1e for precedent images)
- 7 SHELTER**
Shelter with seating providing direct visual and physical access to playground areas (Refer precedent image 1c)
- 8 SEATING AREA**
The existing small rotunda is to be removed. It will be replaced with a paved space overlooking adjacent lawn area and surrounded by planting beds, with informal placed bench seating and drinking fountain suitable for meeting and socialisation (Refer precedent image 1a)
- 9 PLANTING AREAS**
The playground will be edged by planting areas featuring a range of medium height trees and low shrubs and groundcovers, providing a consistent ground plane while maintaining views
- 10 NATURE PLAY**
Informal "Discovery Garden" integrated with existing vegetation and providing a range of natural seats and stepping stones encouraging imaginative play (Refer precedent image 3)
- 11 EASTERN DANDENONG RANGES TRAIL**
2500mm wide sealed shared use path through the park space, connecting Puffing Billy Place reserve with Pept's land. A minimum clearance of 0.5m to any obstacles is required either side of the shared use path
- 12 ALL ABILITIES ACCESS**
Paths avoiding steps, and suitable for all abilities, will provide access for playground users and carers of all abilities from adjoining footpaths to playground areas

EMERALD PUFFING BILLY RESERVE

DRAFT MASTER PLAN

SCALE: 1:150 @A1| 1:300 @A3



Fraser
Design

Collaborative

1 POTENTIAL PARK FURNITURE



1a. Circular Bench Seating - seating suited to informal gathering and socialising



1b. Picnic Setting - suited to outdoor dining, with accessibility for wheelchairs and mobility aids



1c. 4x4m Shelter - providing shade for playground users and carers



1d. 6.5x4m Shelter - providing shade for picnic table/bbq users within open lawn area of park



1e. Christie Icon accessible BBQ

2 MATERIALS



2a. EPDM Rubber- provides durable and colourful impact absorbing surface beneath play equipment



2b. A shared use path through the park will connect to the existing Eastern Dandenong Ranges Trail

3 NATURE PLAY



Informal "Discovery Garden" integrated with existing vegetation and providing a range of natural seats and stepping stones encouraging imaginative play

EMERALD PUFFING BILLY RESERVE

4 JUNIOR/ACCESSIBLE PLAY



4a. OPTION 1: Village Station

Provides for imaginative and role playing by younger children. The unit has been themed to reflect both Puffing Billy and its "Village" setting



4a. OPTION 2: ZigZag and Carriage

A railway themed play unit providing a variety of play experiences for preschool and primary school children



4b. OPTION 1: Luna Carousel

A large carousel unit suited to users of all abilities, including those using wheelchairs or mobility aids



4b. OPTION 2: Whirl Swing

Swing providing for rotary spinning, and large enough for multiple users, or users with carers

Musical play elements popular with young children, neurodiverse children and children with limited abilities:



4c. Drum



4d. Musical Garden Chimes

5 SENIOR/ADVENTURE PLAY



5a. Tower Unit

Provides a diverse range of play and socialisation experiences for a range of age groups. The unit has been themed to reflect the colours and character of the Dandenong Ranges forests



5b. Triple Bay Swing

Provides swings for a range of ages

EMERALD PUFFING BILLY RESERVE

PRECEDENT IMAGES 2