




JOHN STREET, PAKENHAM

PROPOSED LOCAL AREA TRAFFIC MANAGEMENT TREATMENTS

CONCEPT FUNCTIONAL LAYOUT PLANS

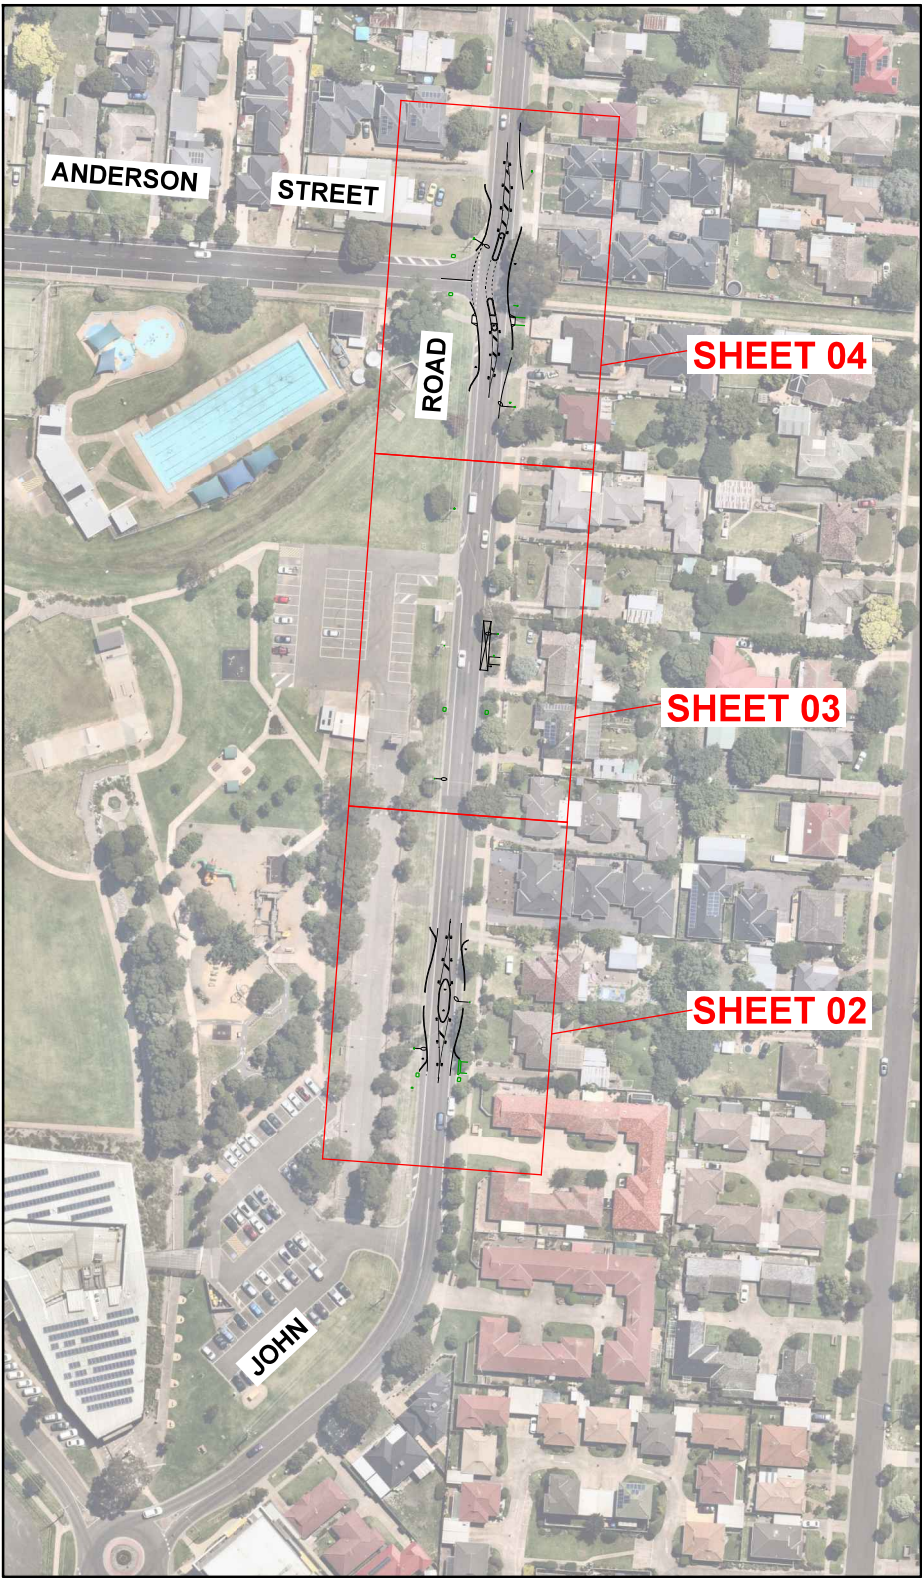


WARNING
BEWARE OF UNDERGROUND SERVICES
THE LOCATIONS OF UNDERGROUND SERVICES ARE
APPROXIMATE ONLY AND THEIR EXACT POSITION
SHOULD BE PROVEN ON SITE. NO GUARANTEE IS
GIVEN THAT ALL EXISTING SERVICES ARE SHOWN.

ON 29/06/2020 AT 10:01 PM
PLOTTED BY : HamishStevenson

AMENDMENTS				
ISSUE	DATE	DESCRIPTION	BY	CHK.
F1	26.06.2020	UPDATES TO RELOCATION OF BUS STOP.	H.S.	J.L.
P2	08.05.2020	UPDATES TO RELOCATION OF BUS STOP.	H.S.	J.L.
P1	20.04.2020	INITIAL ISSUE	H.S.	J.L.

GENERAL NOTES				
1.	ALL DIMENSIONS AND RADII ARE IN METRES AND ARE TO THE FACE OF KERB AND CHANNEL.			
2.	BASE INFORMATION OBTAINED FROM NEARMAP AERIAL PHOTOGRAPHY DATED 28 JANUARY 2020. GTA CONSULTANTS DOES NOT TAKE ANY RESPONSIBILITY FOR THE ACCURACY OF THE EXISTING CONDITIONS BASE (AERIAL PHOTOGRAPHY) ON WHICH THE CONCEPT DESIGN IS BASED. PRIOR TO COMMENCEMENT OF CONSTRUCTION, THE EXISTING CONDITIONS INCLUDING UNDERGROUND SERVICES SHOULD BE VERIFIED ON SITE.			
3.	LOCAL ROAD - JOHN STREET - SPEED ZONE 50KM/H			
4.	DESIGN VEHICLE - 12.5m AUSTRROADS BUS (THROUGH MOVEMENTS) - 8.8m AUSTRROADS SERVICE VEHICLE (SIDE STREETS)			


DESIGNED H. STEVENSON	DESIGN CHECK J. LAING
DRAWN H. STEVENSON	DRAFTING CHECK J. LAING
APPROVED BY A. DELL'ISOLA	DATE APPROVED FOR INITIAL ISSUE 20 APRIL 2020
SCALE A3	CAD FILE NO. V189670-02-F1.dgn

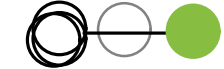

GTA consultants
www.gta.com.au

Melbourne 03 9851 9400
Sydney 02 8448 1800
Brisbane 07 3113 5000
Adelaide 08 8334 3600
Perth 08 6169 1000

CLIENT CARDINIA SHIRE COUNCIL			
LOCAL AREA TRAFFIC MANAGEMENT TREATMENTS			
JOHN STREET, PAKENHAM			
CONCEPT FUNCTIONAL LAYOUT PLAN			
MAP REF. 317/E7	DRAWING NO. V189670-02-01	SHEET 01 OF 04	ISSUE F1

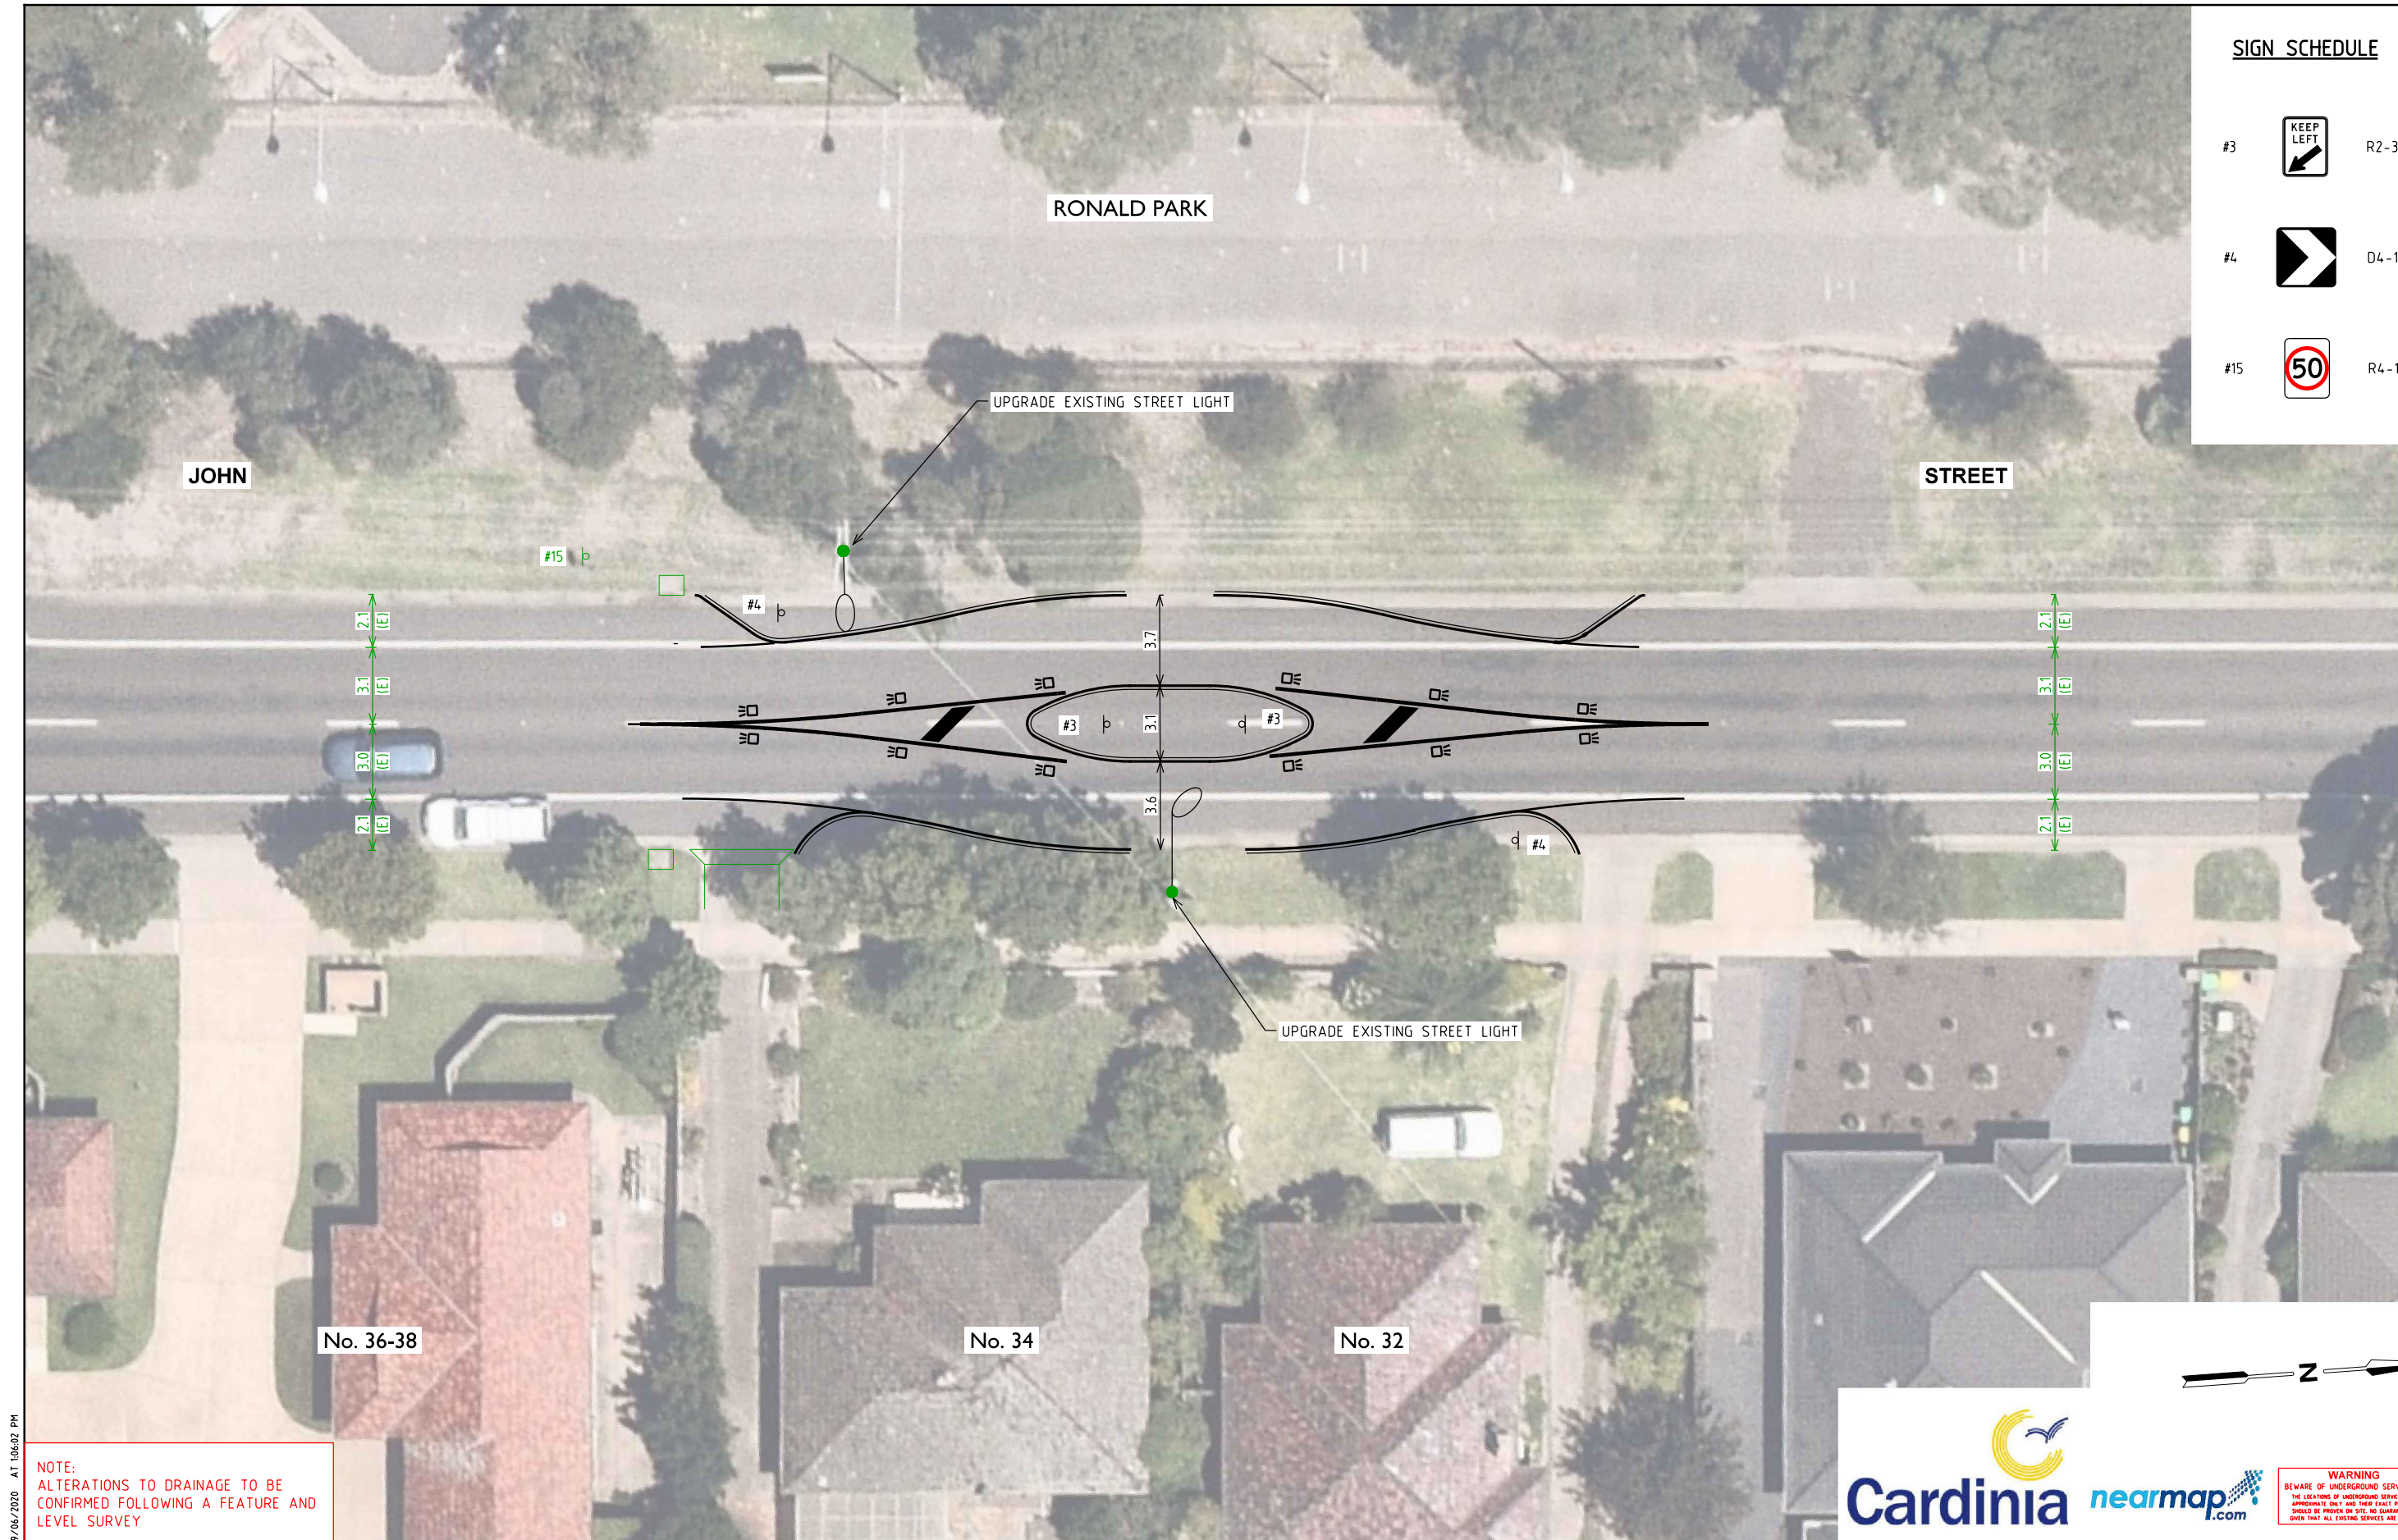

SIGN SCHEDULE

- #3  R2-3(L)
- #4  D4-1-2
- #15  R4-1-50

NOTE:
ALTERATIONS TO DRAINAGE TO BE
CONFIRMED FOLLOWING A FEATURE AND
LEVEL SURVEY

AMENDMENTS				
ISSUE	DATE	DESCRIPTION	BY	CHK.
F1	26.06.2020	UPDATES TO RELOCATION OF BUS STOP.	H.S.	J.L.
P2	08.05.2020	UPDATES TO RELOCATION OF BUS STOP.	H.S.	J.L.
P1	20.04.2020	INITIAL ISSUE	H.S.	J.L.

- GENERAL NOTES
- ALL DIMENSIONS AND RADII ARE IN METRES AND ARE TO THE FACE OF KERB AND CHANNEL.
 - BASE INFORMATION OBTAINED FROM NEARMAP AERIAL PHOTOGRAPHY DATED 28 JANUARY 2020. GTA CONSULTANTS DOES NOT TAKE ANY RESPONSIBILITY FOR THE ACCURACY OF THE EXISTING CONDITIONS BASE (AERIAL PHOTOGRAPHY) ON WHICH THE CONCEPT DESIGN IS BASED. PRIOR TO COMMENCEMENT OF CONSTRUCTION, THE EXISTING CONDITIONS INCLUDING UNDERGROUND SERVICES SHOULD BE VERIFIED ON SITE.
 - LOCAL ROAD - JOHN STREET - SPEED ZONE 50KM/H
 - DESIGN VEHICLE - 12.5m AUSTRROADS BUS (THROUGH MOVEMENTS)
- 8.8m AUSTRROADS SERVICE VEHICLE (SIDE STREETS)

DESIGNED H. STEVENSON	DESIGN CHECK J. LAING
DRAWN H. STEVENSON	DRAFTING CHECK J. LAING
APPROVED BY A. DELL'ISOLA	DATE APPROVED FOR INITIAL ISSUE 20 APRIL 2020
SCALE A3 Hor. 0 2.5 5 1:250	CAD FILE NO. V189670-02-F1.dgn


GTA consultants
www.gta.com.au
Melbourne 03 9851 9400
Sydney 02 8448 1800
Brisbane 07 3113 5000
Adelaide 08 8334 3600
Perth 08 6169 1000

CLIENT CARDINIA SHIRE COUNCIL			
LOCAL AREA TRAFFIC MANAGEMENT TREATMENTS JOHN STREET, PAKENHAM			
CONCEPT FUNCTIONAL LAYOUT PLAN			
MAP REF. 317/E7	DRAWING NO. V189670-02-02	SHEET 02 OF 04	ISSUE F1

WARNING
BEWARE OF UNDERGROUND SERVICES
THE LOCATIONS OF UNDERGROUND SERVICES ARE
APPROXIMATE ONLY AND THEIR EXACT POSITION
SHOULD BE PROVEN ON SITE. NO GUARANTEE IS
GIVEN THAT ALL EXISTING SERVICES ARE SHOWN.

ON 29/06/2020 AT 10:02 PM
PLOTTED BY : HamishStevenson

FOR CONTINUATION REFER TO SHEET V189670-02-03




ON 29/06/2020 AT 10:03 PM
PLOTTED BY : Hamish Stevenson

NOTE:
ALTERATIONS TO DRAINAGE TO BE
CONFIRMED FOLLOWING A FEATURE AND
LEVEL SURVEY

AMENDMENTS				
ISSUE	DATE	DESCRIPTION	BY	CHK.
F1	26.06.2020	UPDATES TO RELOCATION OF BUS STOP.	H.S.	J.L.
P2	08.05.2020	UPDATES TO RELOCATION OF BUS STOP.	H.S.	J.L.
P1	20.04.2020	INITIAL ISSUE	H.S.	J.L.

GENERAL NOTES		
1.	ALL DIMENSIONS AND RADII ARE IN METRES AND ARE TO THE FACE OF KERB AND CHANNEL.	
2.	BASE INFORMATION OBTAINED FROM NEARMAP AERIAL PHOTOGRAPHY DATED 28 JANUARY 2020. GTA CONSULTANTS DOES NOT TAKE ANY RESPONSIBILITY FOR THE ACCURACY OF THE EXISTING CONDITIONS BASE (AERIAL PHOTOGRAPHY) ON WHICH THE CONCEPT DESIGN IS BASED. PRIOR TO COMMENCEMENT OF CONSTRUCTION, THE EXISTING CONDITIONS INCLUDING UNDERGROUND SERVICES SHOULD BE VERIFIED ON SITE.	
3.	LOCAL ROAD	- JOHN STREET - SPEED ZONE 50KM/H
4.	DESIGN VEHICLE	- 12.5m AUSTRROADS BUS (THROUGH MOVEMENTS) - 8.8m AUSTRROADS SERVICE VEHICLE (SIDE STREETS)

DESIGNED	H. STEVENSON	DESIGN CHECK	J. LAING
DRAWN	H. STEVENSON	DRAFTING CHECK	J. LAING
APPROVED BY	A. DELL'ISOLA	DATE APPROVED FOR INITIAL ISSUE	20 APRIL 2020
SCALE	A3	CAD FILE NO.	V189670-02-F1.dgn

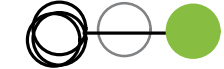

GTA consultants
www.gta.com.au

Melbourne 03 9851 9400
Sydney 02 8448 1800
Brisbane 07 3113 5000
Adelaide 08 8334 3600
Perth 08 6169 1000

CLIENT CARDINIA SHIRE COUNCIL			
LOCAL AREA TRAFFIC MANAGEMENT TREATMENTS			
JOHN STREET, PAKENHAM			
CONCEPT FUNCTIONAL LAYOUT PLAN			
MAP REF. 317/E7	DRAWING NO. V189670-02- 03	SHEET 03 OF 04	ISSUE F1

WARNING
BEWARE OF UNDERGROUND SERVICES
THE LOCATIONS OF UNDERGROUND SERVICES ARE
APPROXIMATE ONLY AND THEIR EXACT POSITION
SHOULD BE PROVEN ON SITE. NO GUARANTEE IS
GIVEN THAT ALL EXISTING SERVICES ARE SHOWN.

