


ROAD AND DRAINAGE RECONSTRUCTION WORKS

LAWSONS ROAD, ELIZABETH COURT, ALFRED GROVE, RONALD ROAD AND ROYAL PARADE, EMERALD

DRAWING INDEX

SHEET No.	TITLE
1	TITLE SHEET - DRAWING INDEX & OVERALL PLAN
2	TYPICAL SECTIONS
3 TO 18	GENERAL LAYOUT PLAN

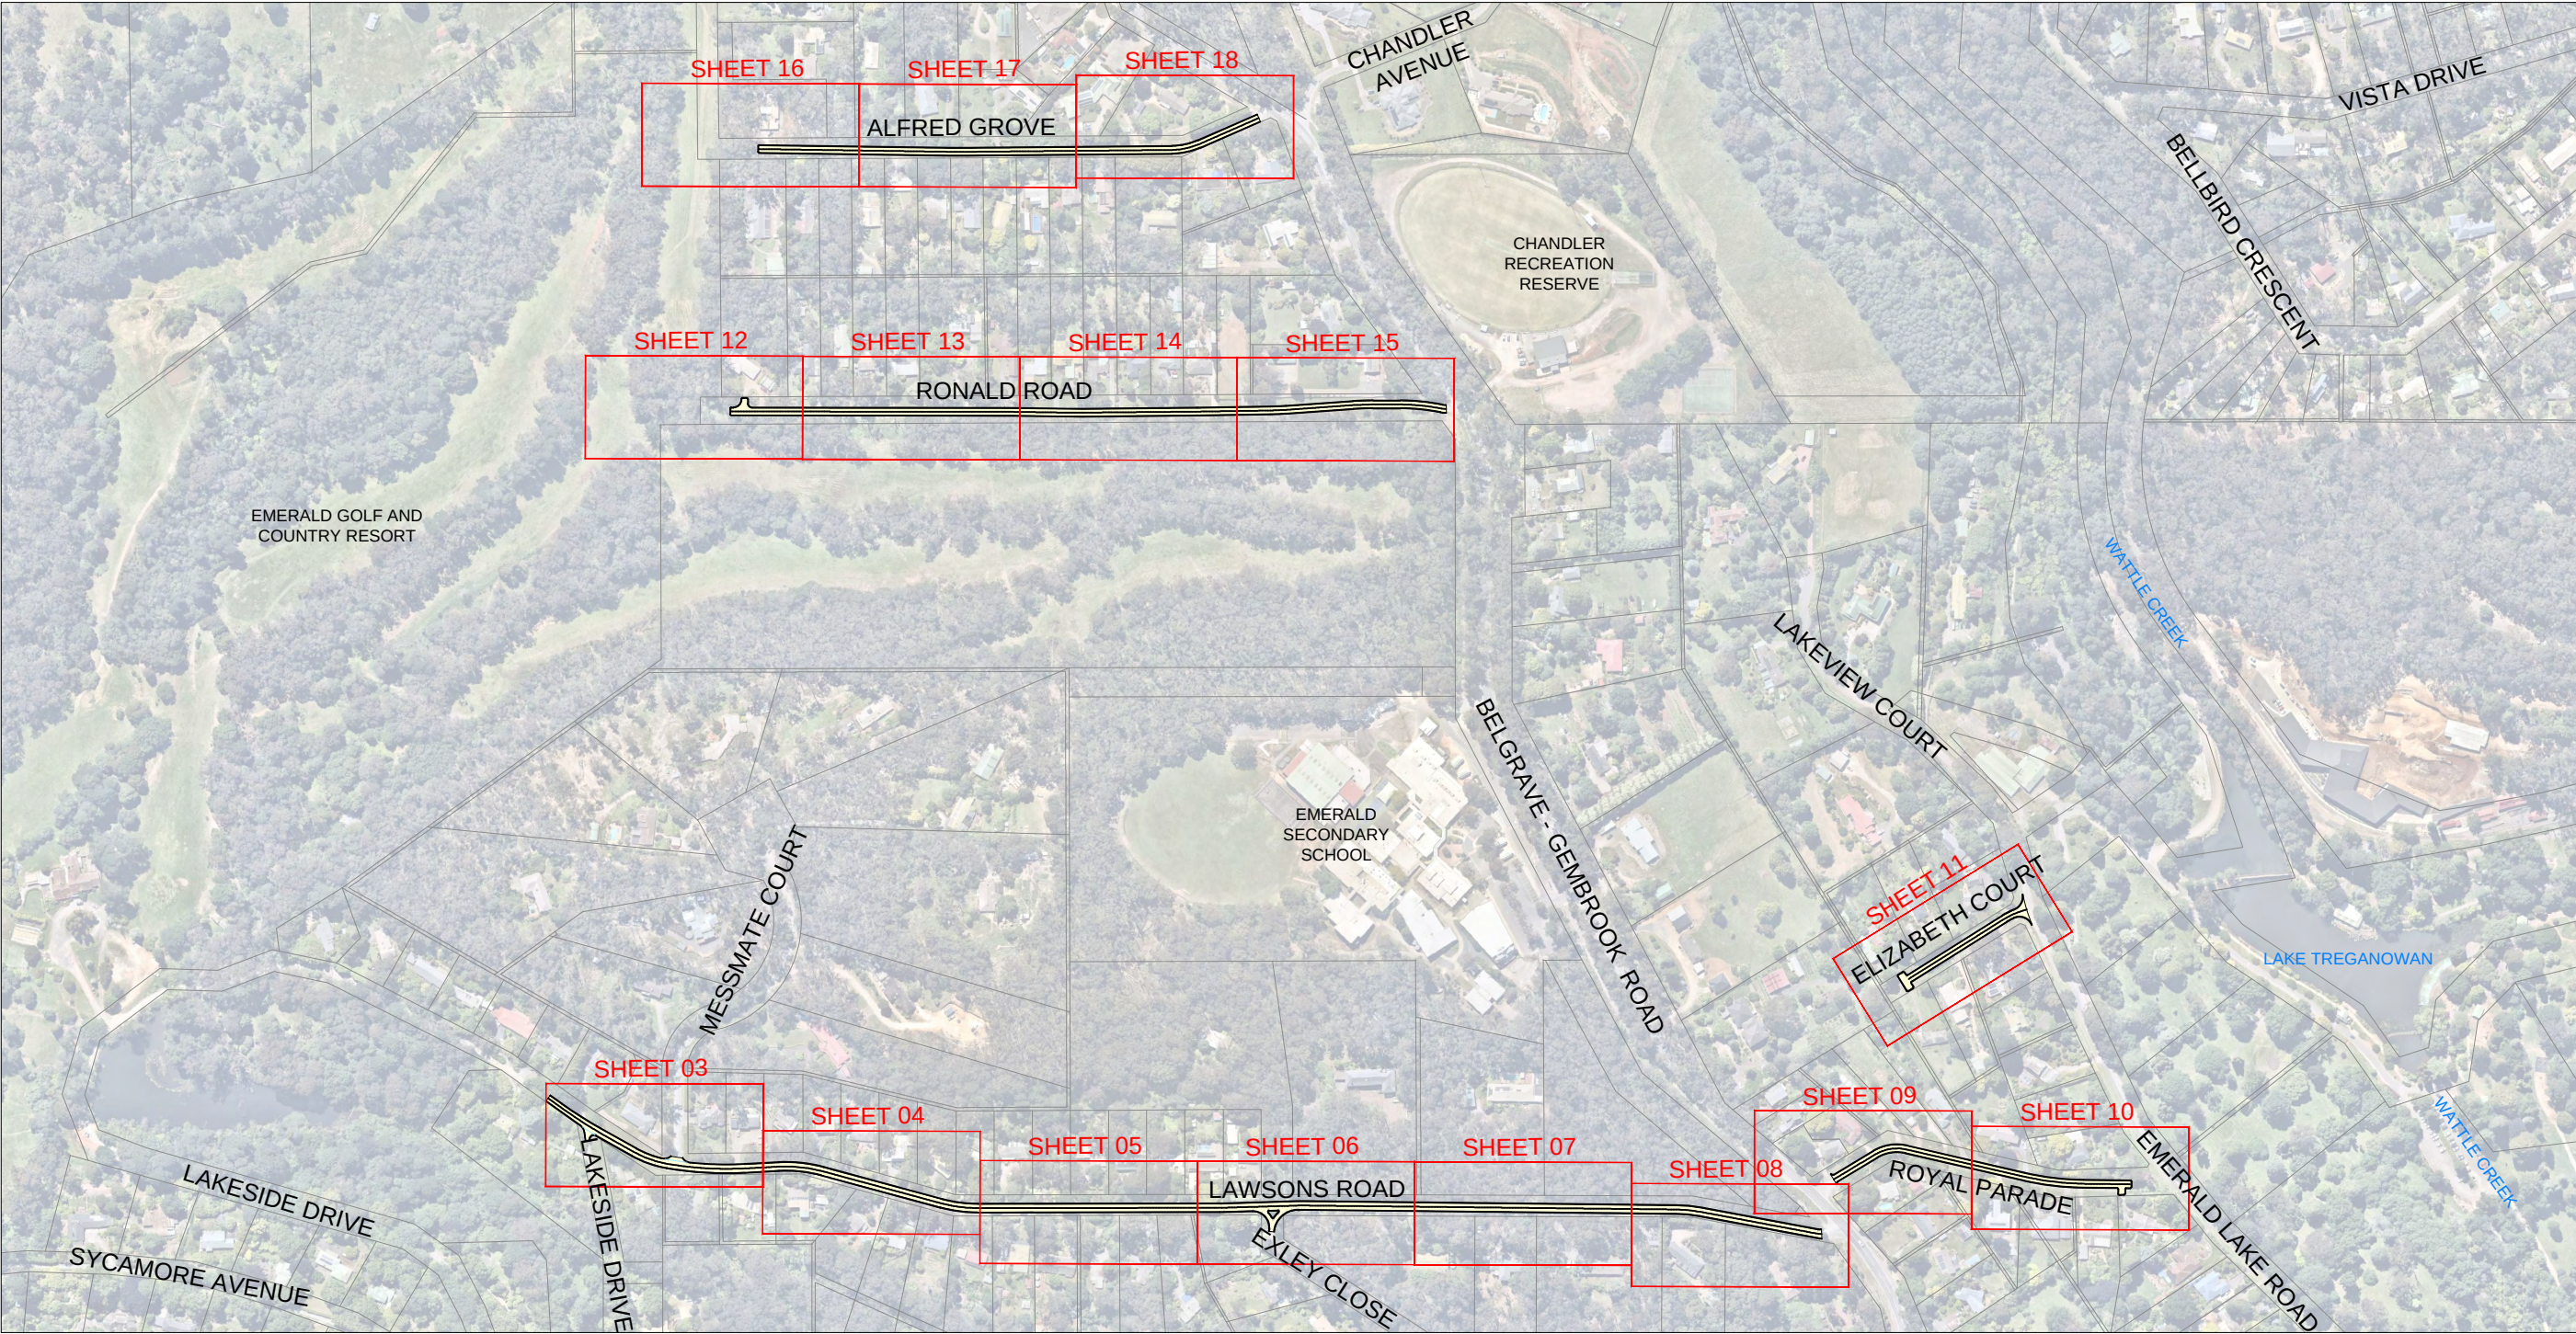

00	COMMUNITY CONSULTATION PLAN	08-06-2022
VER	DESCRIPTION	DATE

CONSULTANT ENGINEER

PROCIVIL
CONSULTING ENGINEERING

Specialist Civil Engineering Design Consultants

Commitment | Communication | Collaboration

PROCIVIL CONSULTING PTY LTD
ABN 51 759 386 062
SUITE 20, 45-51 RINGWOOD ST, RINGWOOD VIC 3134
PO BOX 164, RINGWOOD VIC 3134
P: (03) 8644 6834
E: info@procivil.com.au
www.procivil.com.au

CIVIL ENGINEERING DESIGN RACHAEL MURRAY	TECHNICAL PEER REVIEW KURT CHAMBERLAIN
REGISTERED & CHARTERED PROFESSIONAL ENGINEER CHRIS PROCTOR	

ORIENTATION

ORIGINAL SCALE & SHEET SIZE
AS SHOWN @ A1

HEIGHT DATUM
AHD

COORDINATE DATUM
MGA 94 ZONE 55

SURVEY DATE
N/A

AERIAL IMAGE DATE
28-11-2021

LOCAL GOVERNMENT AREA
SHIRE OF CARDINIA

CLIENT

CLIENT PROJECT MANAGER / CONTACT
SHARAD KUMAR | CARDINIA SHIRE COUNCIL

COMMUNITY CONSULTATION PLAN

ROAD AND DRAINAGE RECONSTRUCTION WORKS

LAWSONS ROAD, ELIZABETH COURT, ALFRED GROVE,
RONALD ROAD AND ROYAL PARADE, EMERALD

TITLE SHEET - DRAWING INDEX & OVERALL PLAN

PROJECT No.
PC22007F


SHEET No.
01 OF 18

VERSION
00



DWG No.
PC22007F -01 - 00




WARNING
BEWARE OF UNDERGROUND SERVICES.
THE LOCATION OF EXISTING UNDERGROUND SERVICES ARE APPROXIMATE
ONLY AND THEIR EXACT POSITION SHOULD BE PROVEN ON SITE. NO
GUARANTEE IS GIVEN THAT ALL EXISTING SERVICES ARE SHOWN.

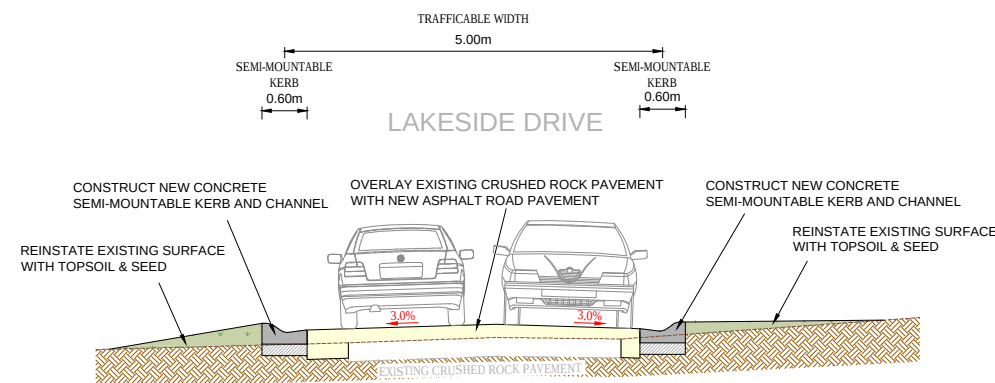



TYPICAL SECTION - LAKESIDE DRIVE

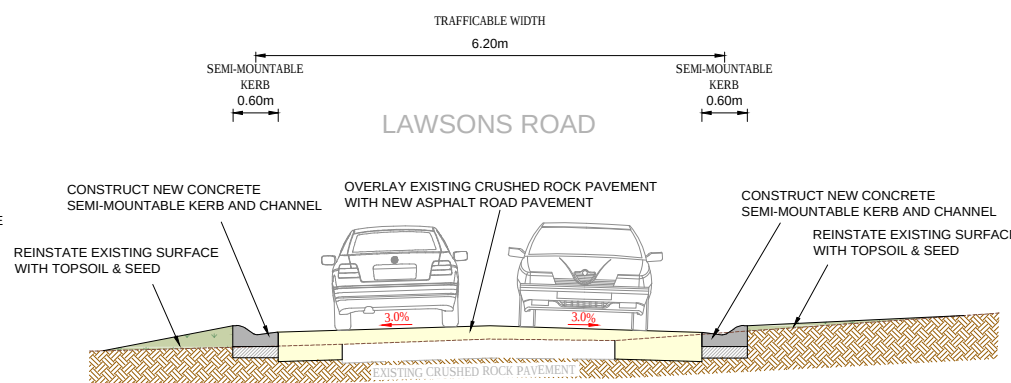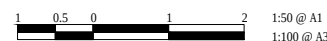



TYPICAL SECTION - LAWSONS ROAD

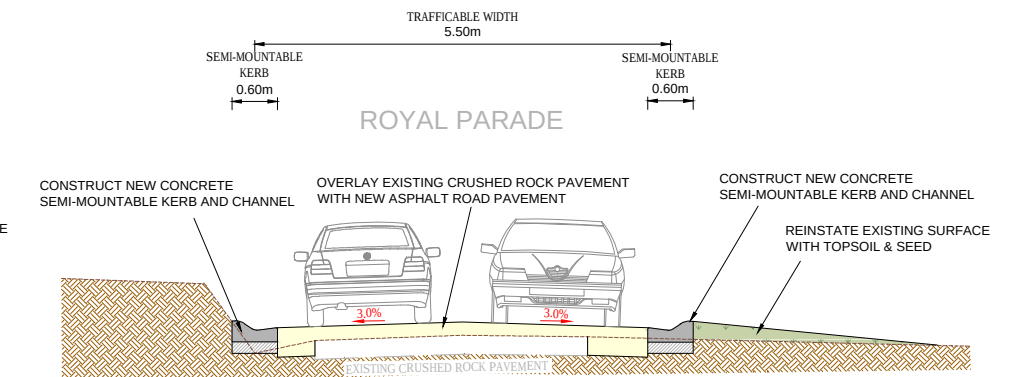


TYPICAL SECTION - ROYAL PARADE

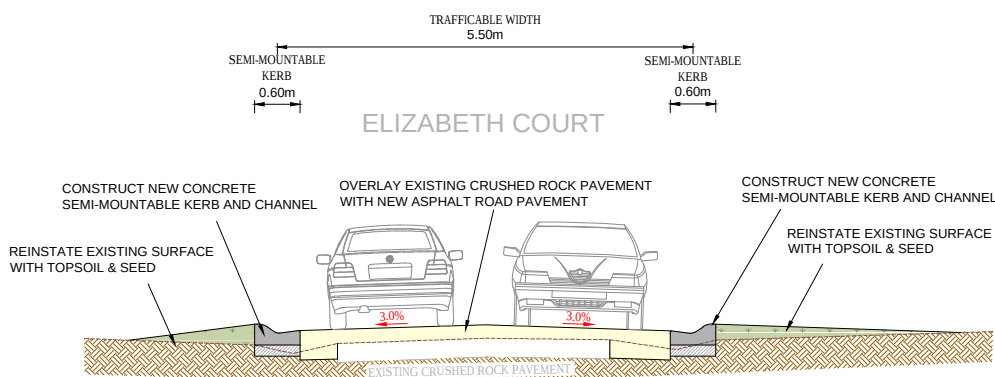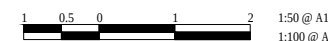


TYPICAL SECTION - ELIZABETH COURT

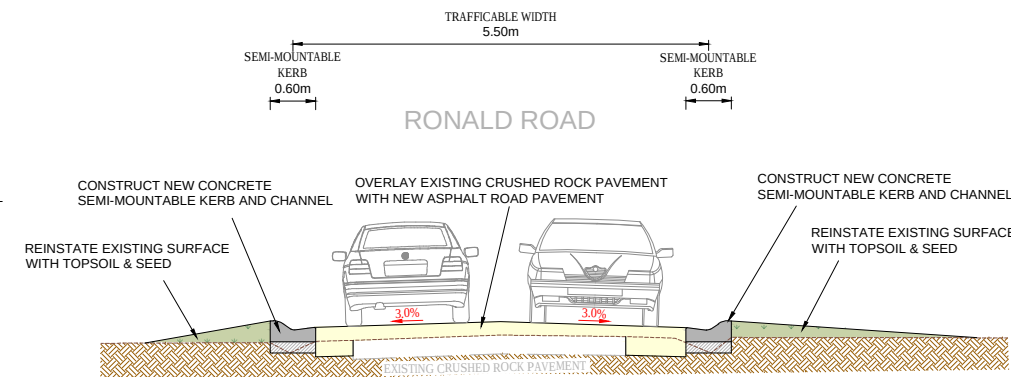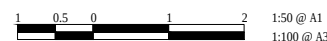

TYPICAL SECTION - RONALD ROAD

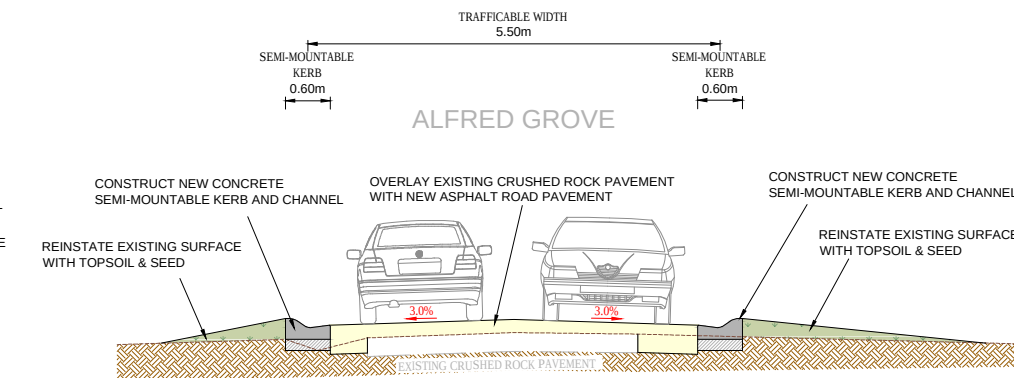

TYPICAL SECTION - ALFRED GROVE

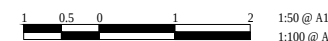


			CONSULTANT ENGINEER  Specialist Civil Engineering Design Consultants Commitment Communication Collaboration		PROCIVIL CONSULTING PTY LTD ABN 51 759 386 082 SUITE 20, 45-51 RINGWOOD ST, RINGWOOD VIC 3134 PO BOX 164, RINGWOOD VIC 3134 P: (03) 8644 6834 E: info@procivil.com.au www.procivil.com.au		ORIENTATION  OR AS SHOWN	ORIGINAL SCALE & SHEET SIZE AS SHOWN @ A1 HEIGHT DATUM AHD COORDINATE DATUM MGA 94 ZONE 55 SURVEY DATE N/A AERIAL IMAGE DATE 28-11-2021		LOCAL GOVERNMENT AREA SHIRE OF CARDINIA CLIENT  CLIENT PROJECT MANAGER / CONTACT SHARAD KUMAR CARDINIA SHIRE COUNCIL		PROJECT No. PC22007F SHEET No. 02 OF 18 VERSION 00 DWG No. PC22007F -02 - 00		
00 COMMUNITY CONSULTATION PLAN			08-06-2022											
VER DESCRIPTION			DATE											

LEGEND

- ASPHALT ROAD PAVEMENT
- CONCRETE KERB AND CHANNEL
- PAVEMENT LINE MARKING



WARNING
BEWARE OF UNDERGROUND SERVICES.
THE LOCATION OF EXISTING UNDERGROUND SERVICES ARE APPROXIMATE ONLY AND THEIR EXACT POSITION SHOULD BE PROVEN ON SITE. NO GUARANTEE IS GIVEN THAT ALL EXISTING SERVICES ARE SHOWN.

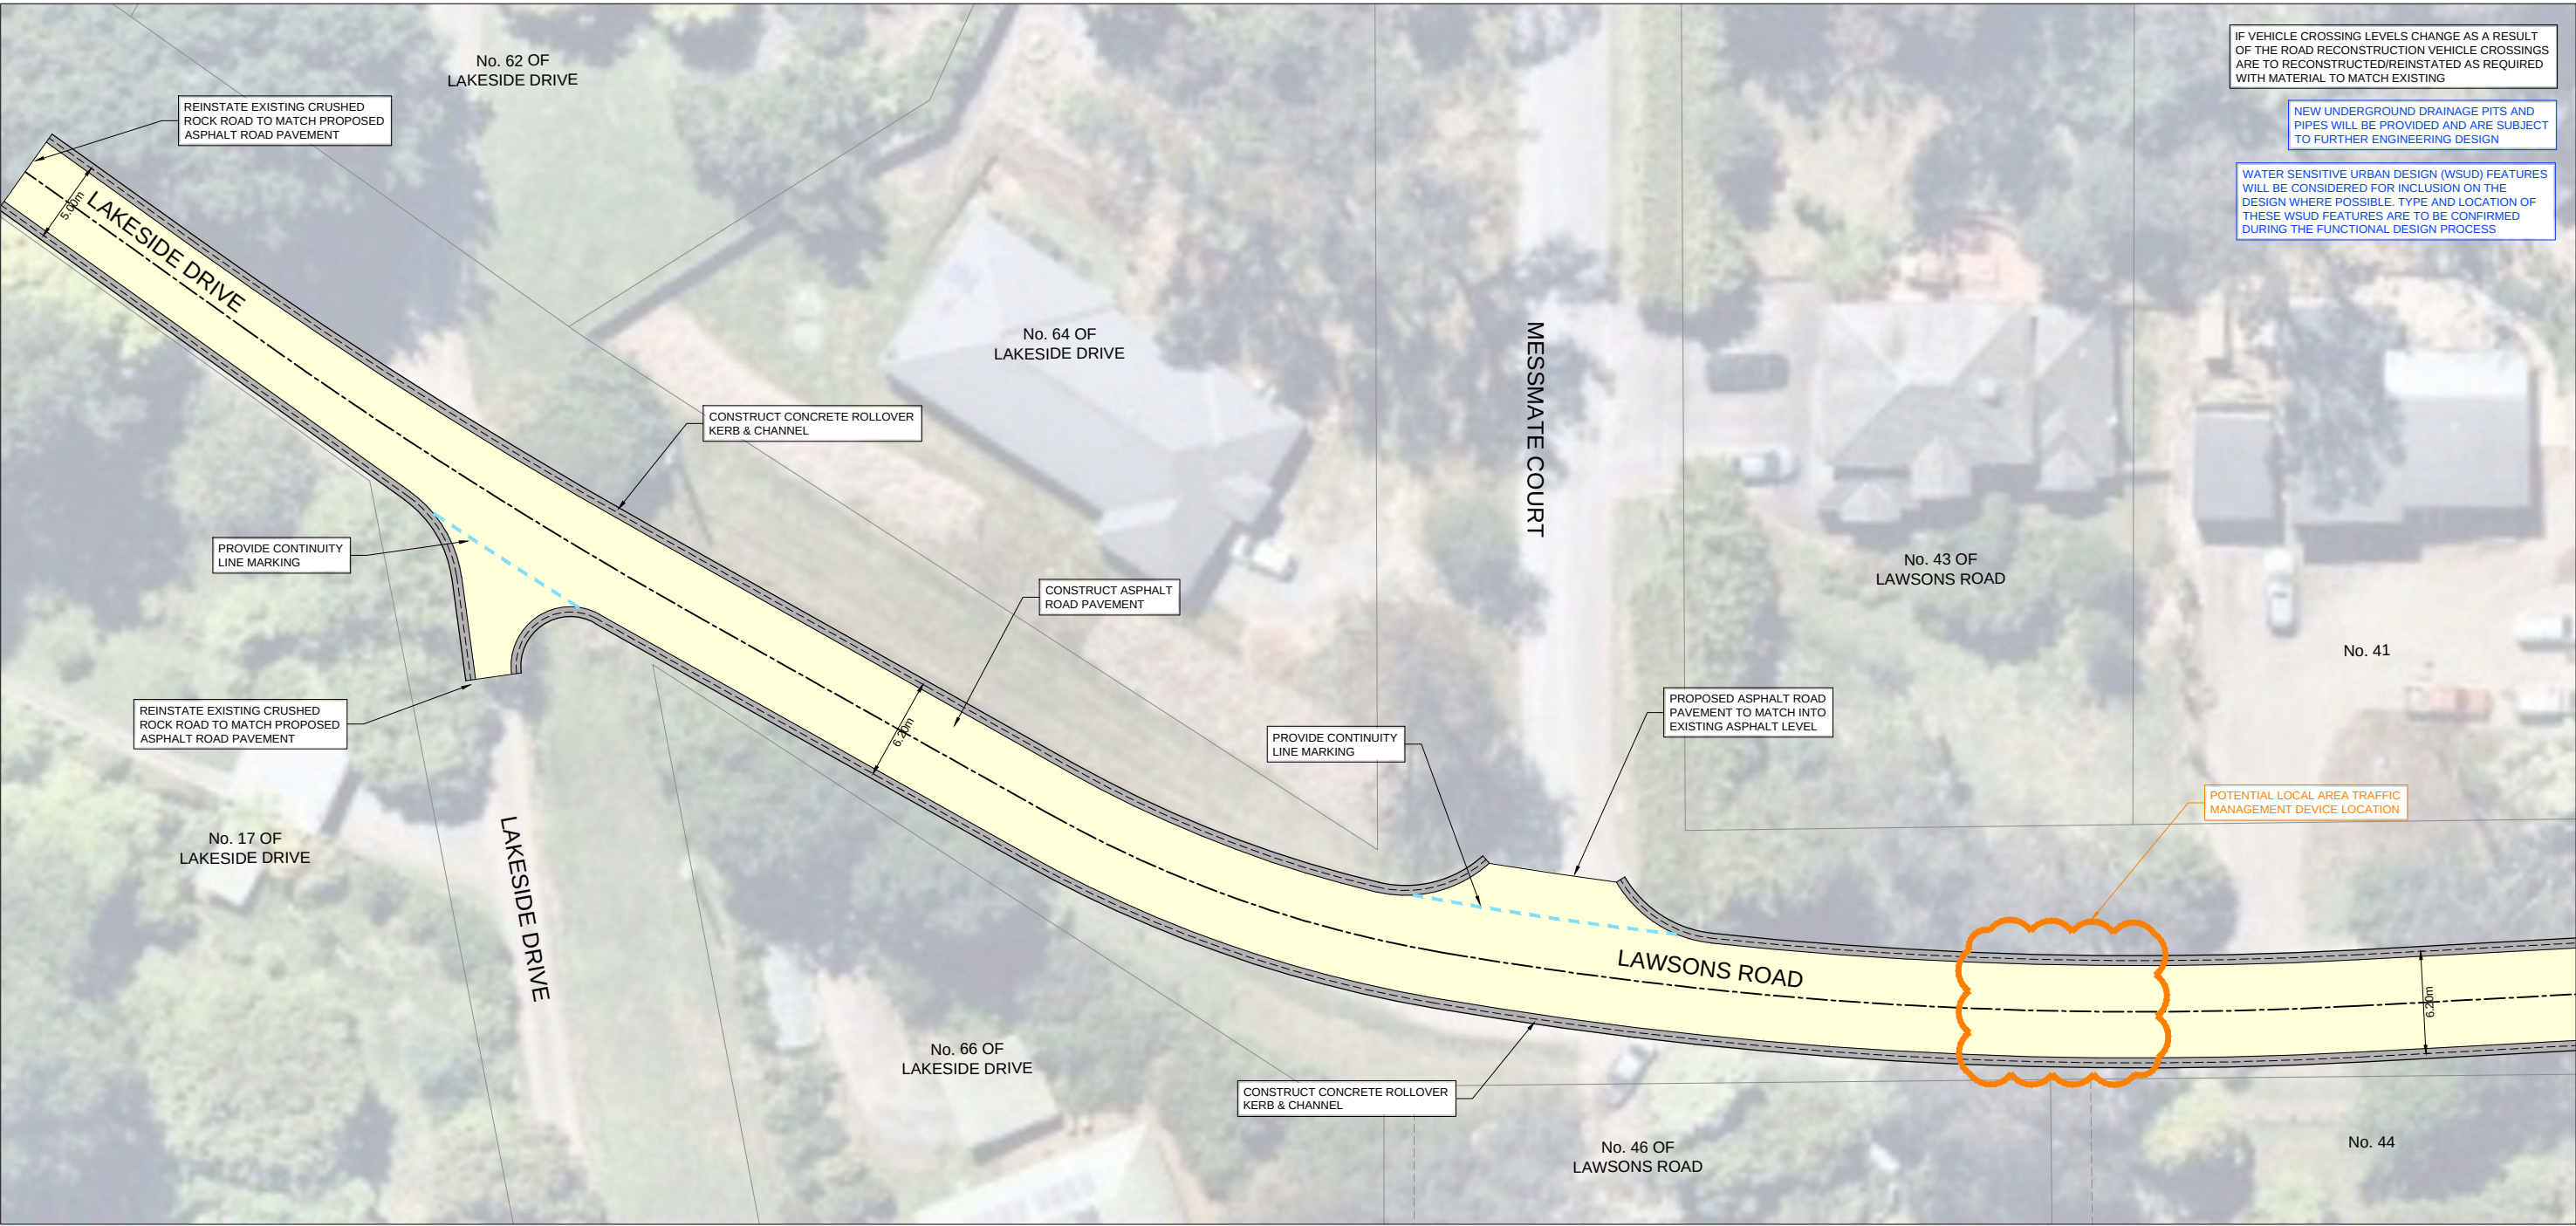

GENERAL LAYOUT PLAN



00	COMMUNITY CONSULTATION PLAN	08-06-2022
VER.	DESCRIPTION	DATE

CONSULTANT ENGINEER

PROCIVIL
CONSULTING ENGINEERING

Specialist Civil Engineering Design Consultants

Commitment | Communication | Collaboration

PROCIVIL CONSULTING PTY LTD

ABN 51 759 386 062

SUITE 20, 45-51 RINGWOOD ST, RINGWOOD VIC 3134

PO BOX 164, RINGWOOD VIC 3134

P: (03) 8644 6834

E: info@procivil.com.au

www.procivil.com.au

CIVIL ENGINEERING DESIGN

RACHAEL MURRAY

TECHNICAL PEER REVIEW

KURT CHAMBERLAIN

REGISTERED & CHARTERED PROFESSIONAL ENGINEER

CHRIS PROCTOR

ORIENTATION

OR AS SHOWN

ORIGINAL SCALE & SHEET SIZE

AS SHOWN @ A1

HEIGHT DATUM

AHD

COORDINATE DATUM

MGA 94 ZONE 55

SURVEY DATE

N/A

AERIAL IMAGE DATE

28-11-2021

LOCAL GOVERNMENT AREA

SHIRE OF CARDINIA

CLIENT

CLIENT PROJECT MANAGER / CONTACT

SHARAD KUMAR | CARDINIA SHIRE COUNCIL

COMMUNITY CONSULTATION PLAN

ROAD AND DRAINAGE RECONSTRUCTION WORKS

LAWSONS ROAD, ELIZABETH COURT, ALFRED GROVE,
RONALD ROAD AND ROYAL PARADE, EMERALD

GENERAL LAYOUT PLAN

PROJECT No.

PC22007F

SHEET No.

03 OF 18

VERSION

00

DWG No.

PC22007F -03 - 00

LEGEND


ASPHALT ROAD PAVEMENT

CONCRETE KERB AND CHANNEL

PAVEMENT LINE MARKING



WARNING
BEWARE OF UNDERGROUND SERVICES.
THE LOCATION OF EXISTING UNDERGROUND SERVICES ARE APPROXIMATE ONLY AND THEIR EXACT POSITION SHOULD BE PROVEN ON SITE. NO GUARANTEE IS GIVEN THAT ALL EXISTING SERVICES ARE SHOWN.

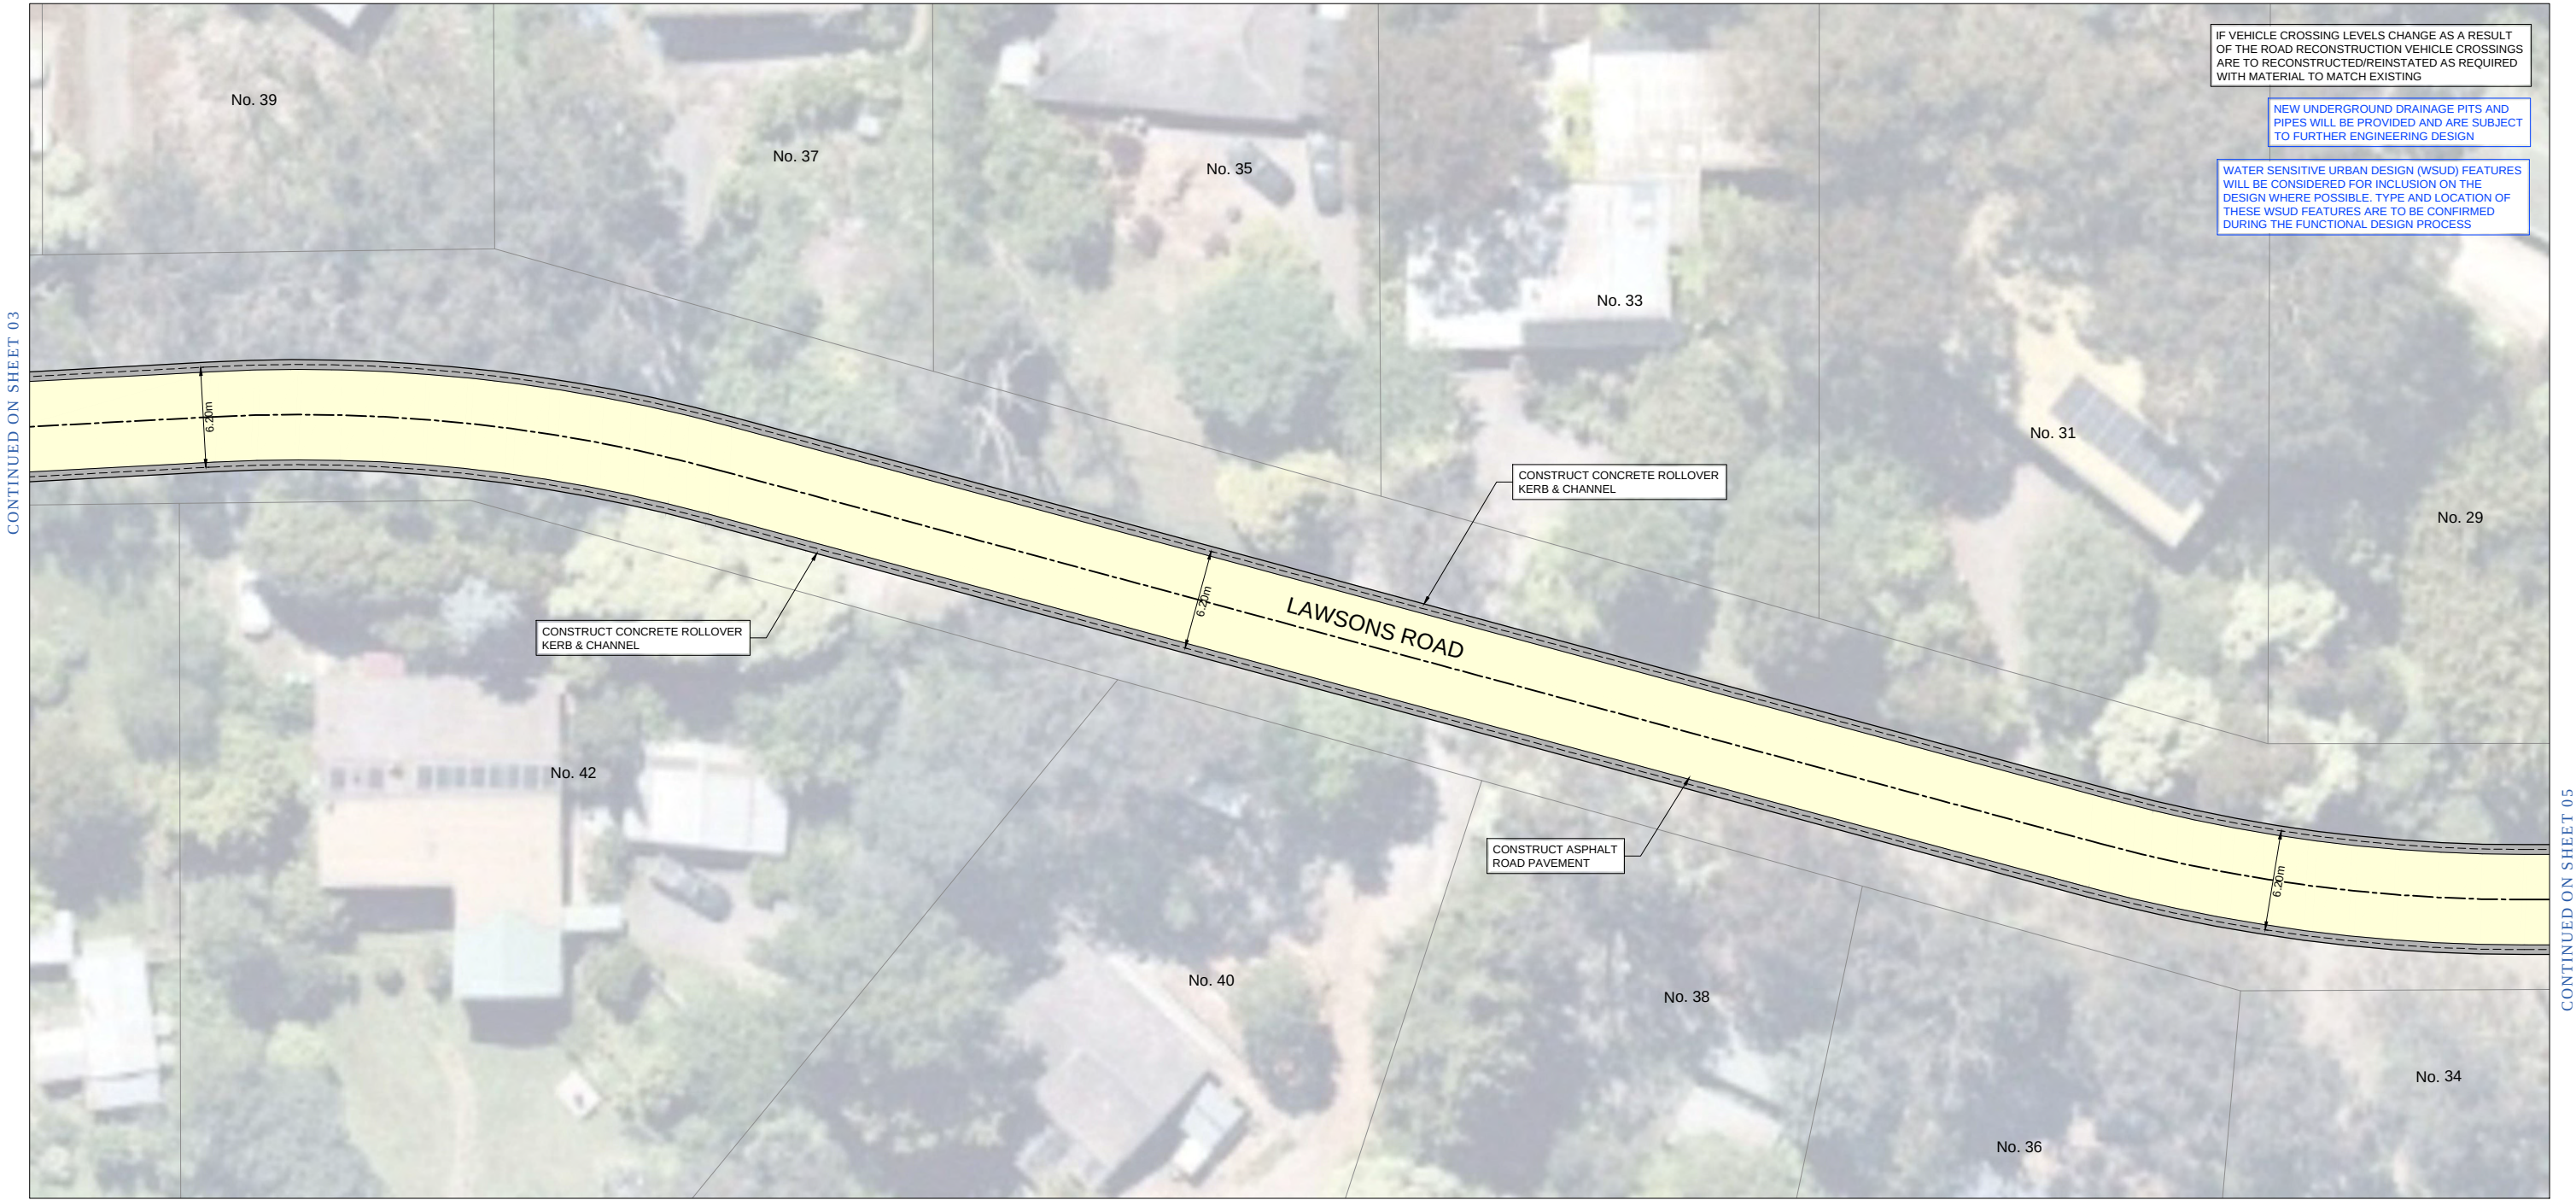

GENERAL LAYOUT PLAN




		CONSULTANT ENGINEER  Specialist Civil Engineering Design Consultants Commitment Communication Collaboration	PROCIVIL CONSULTING PTY LTD ABN 51 759 386 062 SUITE 20, 45-51 RINGWOOD ST, RINGWOOD VIC 3134 PO BOX 164, RINGWOOD VIC 3134 P: (03) 8644 6834 E: info@procivil.com.au www.procivil.com.au	ORIENTATION  OR AS SHOWN	ORIGINAL SCALE & SHEET SIZE AS SHOWN @ A1 HEIGHT DATUM AHD COORDINATE DATUM MGA 94 ZONE 55 SURVEY DATE N/A AERIAL IMAGE DATE 28-11-2021	LOCAL GOVERNMENT AREA SHIRE OF CARDINIA CLIENT  CLIENT PROJECT MANAGER / CONTACT SHARAD KUMAR CARDINIA SHIRE COUNCIL	COMMUNITY CONSULTATION PLAN ROAD AND DRAINAGE RECONSTRUCTION WORKS LAWSONS ROAD, ELIZABETH COURT, ALFRED GROVE, RONALD ROAD AND ROYAL PARADE, EMERALD GENERAL LAYOUT PLAN	PROJECT No. PC22007F SHEET No. 04 OF 18 VERSION 00 DWG No. PC22007F -04 - 00				
00 COMMUNITY CONSULTATION PLAN			08-06-2022									
VER.	DESCRIPTION	DATE										

LEGEND

- ASPHALT ROAD PAVEMENT
- CONCRETE KERB AND CHANNEL
- PAVEMENT LINE MARKING



WARNING
BEWARE OF UNDERGROUND SERVICES.
THE LOCATION OF EXISTING UNDERGROUND SERVICES ARE APPROXIMATE ONLY AND THEIR EXACT POSITION SHOULD BE PROVEN ON SITE. NO GUARANTEE IS GIVEN THAT ALL EXISTING SERVICES ARE SHOWN.

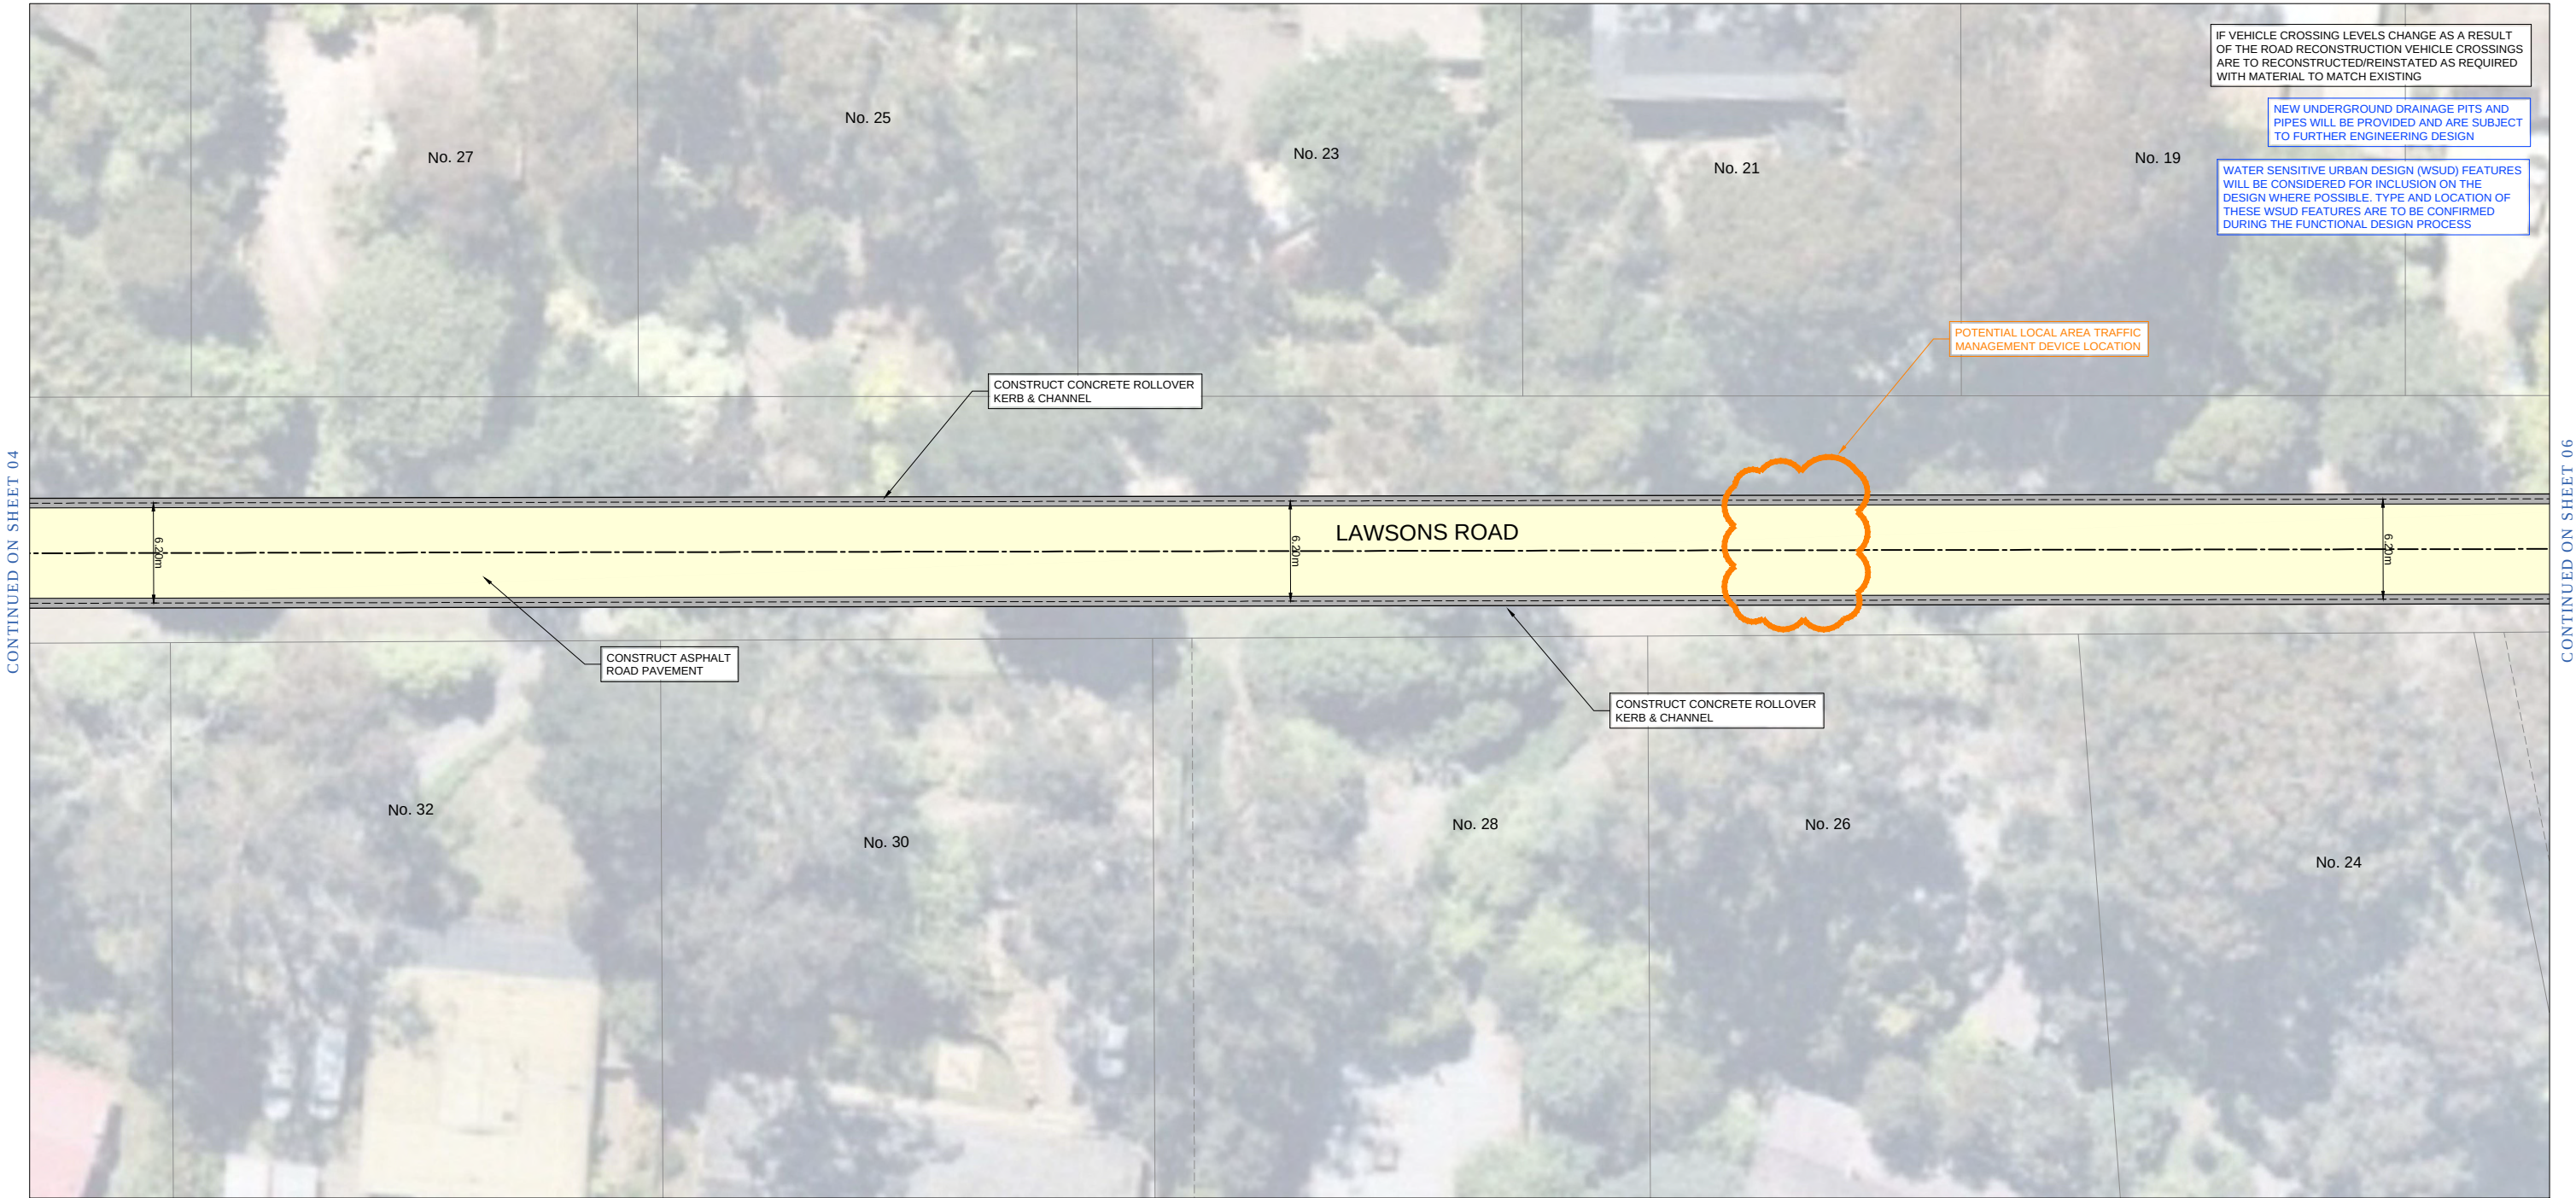

GENERAL LAYOUT PLAN



00	COMMUNITY CONSULTATION PLAN	08-06-2022
VER.	DESCRIPTION	DATE

CONSULTANT ENGINEER

PROCIVIL
CONSULTING ENGINEERING

Specialist Civil Engineering Design Consultants

Commitment | Communication | Collaboration

PROCIVIL CONSULTING PTY LTD
ABN 51 759 386 062
SUITE 20, 45-51 RINGWOOD ST, RINGWOOD VIC 3134
PO BOX 164, RINGWOOD VIC 3134
P: (03) 8644 6834
E: info@procivil.com.au
www.procivil.com.au

CIVIL ENGINEERING DESIGN
RACHAEL MURRAY

TECHNICAL PEER REVIEW
KURT CHAMBERLAIN

REGISTERED & CHARTERED PROFESSIONAL ENGINEER
CHRIS PROCTOR

ORIENTATION

OR AS SHOWN

ORIGINAL SCALE & SHEET SIZE
AS SHOWN @ A1

HEIGHT DATUM
AHD

COORDINATE DATUM
MGA 94 ZONE 55

SURVEY DATE
N/A

AERIAL IMAGE DATE
28-11-2021

LOCAL GOVERNMENT AREA
SHIRE OF CARDINIA

CLIENT

CLIENT PROJECT MANAGER / CONTACT
SHARAD KUMAR | CARDINIA SHIRE COUNCIL

COMMUNITY CONSULTATION PLAN

ROAD AND DRAINAGE RECONSTRUCTION WORKS

LAWSONS ROAD, ELIZABETH COURT, ALFRED GROVE,
RONALD ROAD AND ROYAL PARADE, EMERALD

GENERAL LAYOUT PLAN

PROJECT No.	PC22007F
SHEET No.	05 OF 18
VERSION	00
DWG No.	PC22007F -05 - 00

LEGEND

ASPHALT ROAD PAVEMENT

CONCRETE KERB AND CHANNEL

PAVEMENT LINE MARKING



WARNING
BEWARE OF UNDERGROUND SERVICES
THE LOCATION OF EXISTING UNDERGROUND SERVICES ARE APPROXIMATE ONLY AND THEIR EXACT POSITION SHOULD BE PROVEN ON SITE. NO GUARANTEE IS GIVEN THAT ALL EXISTING SERVICES ARE SHOWN.



GENERAL LAYOUT PLAN



		CONSULTANT ENGINEER  Specialist Civil Engineering Design Consultants Commitment Communication Collaboration	PROCIVIL CONSULTING PTY LTD ABN 51 759 386 062 SUITE 20, 45-51 RINGWOOD ST, RINGWOOD VIC 3134 PO BOX 164, RINGWOOD VIC 3134 P: (03) 8644 6834 E: info@procivil.com.au www.procivil.com.au	ORIENTATION  OR AS SHOWN	ORIGINAL SCALE & SHEET SIZE AS SHOWN @ A1 HEIGHT DATUM AHD COORDINATE DATUM MGA 94 ZONE 55 SURVEY DATE N/A AERIAL IMAGE DATE 28-11-2021	LOCAL GOVERNMENT AREA SHIRE OF CARDINIA CLIENT  CLIENT PROJECT MANAGER / CONTACT SHARAD KUMAR CARDINIA SHIRE COUNCIL	COMMUNITY CONSULTATION PLAN ROAD AND DRAINAGE RECONSTRUCTION WORKS LAWSONS ROAD, ELIZABETH COURT, ALFRED GROVE, RONALD ROAD AND ROYAL PARADE, EMERALD GENERAL LAYOUT PLAN	PROJECT No. PC22007F SHEET No. 06 OF 18 VERSION 00 DWG No. PC22007F -06 - 00				
00	COMMUNITY CONSULTATION PLAN	08-06-2022										
VER	DESCRIPTION	DATE										

LEGEND

ASPHALT ROAD PAVEMENT


CONCRETE KERB AND CHANNEL

PAVEMENT LINE MARKING



DIAL BEFORE YOU DIG
www.1100.com.au
The Essential First Step

WARNING
BEWARE OF UNDERGROUND SERVICES.
THE LOCATION OF EXISTING UNDERGROUND SERVICES ARE APPROXIMATE ONLY AND THEIR EXACT POSITION SHOULD BE PROVEN ON SITE. NO GUARANTEE IS GIVEN THAT ALL EXISTING SERVICES ARE SHOWN.

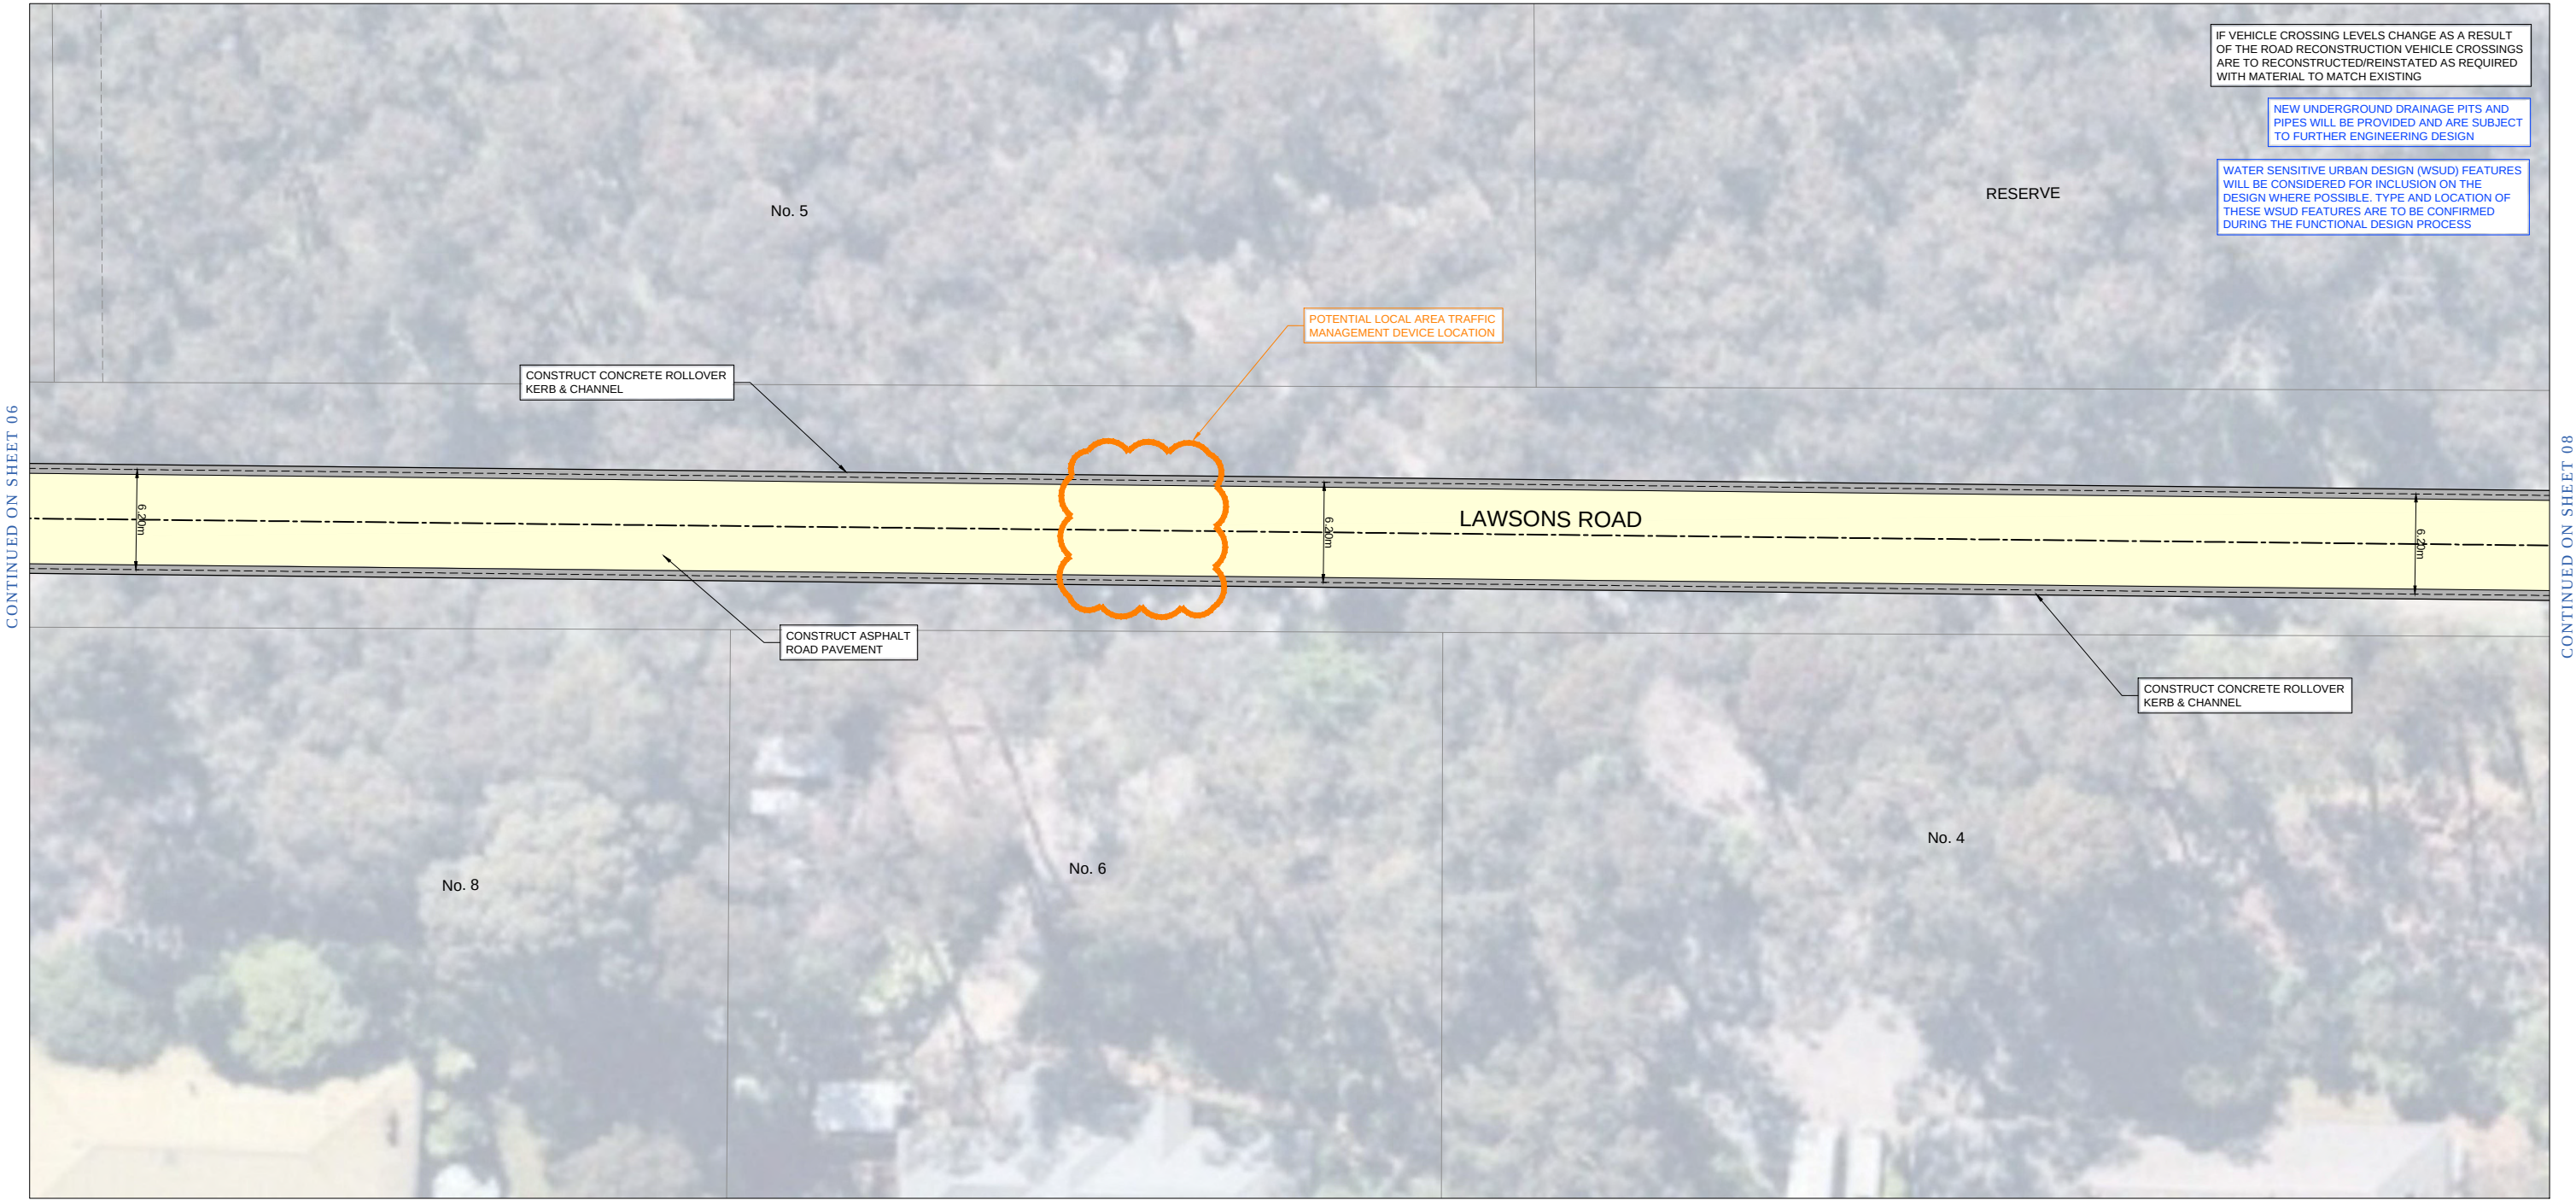

GENERAL LAYOUT PLAN



			CONSULTANT ENGINEER  Specialist Civil Engineering Design Consultants Commitment Communication Collaboration	PROCIVIL CONSULTING PTY LTD ABN 51 759 386 062 SUITE 20, 45-51 RINGWOOD ST, RINGWOOD VIC 3134 PO BOX 164, RINGWOOD VIC 3134 P: (03) 8644 6834 E: info@procivil.com.au www.procivil.com.au	ORIENTATION  OR AS SHOWN	ORIGINAL SCALE & SHEET SIZE AS SHOWN @ A1 HEIGHT DATUM AHD COORDINATE DATUM MGA 94 ZONE 55 SURVEY DATE N/A AERIAL IMAGE DATE 28-11-2021	LOCAL GOVERNMENT AREA SHIRE OF CARDINIA CLIENT  CLIENT PROJECT MANAGER / CONTACT SHARAD KUMAR CARDINIA SHIRE COUNCIL	COMMUNITY CONSULTATION PLAN ROAD AND DRAINAGE RECONSTRUCTION WORKS LAWSONS ROAD, ELIZABETH COURT, ALFRED GROVE, RONALD ROAD AND ROYAL PARADE, EMERALD GENERAL LAYOUT PLAN	PROJECT No. PC22007F SHEET No. 07 OF 18 VERSION 00 DWG No. PC22007F -07 - 00		
00	COMMUNITY CONSULTATION PLAN	08-06-2022									
VER.	DESCRIPTION	DATE									

LEGEND

- ASPHALT ROAD PAVEMENT
- CONCRETE KERB AND CHANNEL
- PAVEMENT LINE MARKING



WARNING
BEWARE OF UNDERGROUND SERVICES.
THE LOCATION OF EXISTING UNDERGROUND SERVICES ARE APPROXIMATE ONLY AND THEIR EXACT POSITION SHOULD BE PROVEN ON SITE. NO GUARANTEE IS GIVEN THAT ALL EXISTING SERVICES ARE SHOWN.



IF VEHICLE CROSSING LEVELS CHANGE AS A RESULT OF THE ROAD RECONSTRUCTION VEHICLE CROSSINGS ARE TO RECONSTRUCTED/REINSTATED AS REQUIRED WITH MATERIAL TO MATCH EXISTING

NEW UNDERGROUND DRAINAGE PITS AND PIPES WILL BE PROVIDED AND ARE SUBJECT TO FURTHER ENGINEERING DESIGN

WATER SENSITIVE URBAN DESIGN (WSUD) FEATURES WILL BE CONSIDERED FOR INCLUSION ON THE DESIGN WHERE POSSIBLE. TYPE AND LOCATION OF THESE WSUD FEATURES ARE TO BE CONFIRMED DURING THE FUNCTIONAL DESIGN PROCESS

GENERAL LAYOUT PLAN



00	COMMUNITY CONSULTATION PLAN	08-06-2022
VER.	DESCRIPTION	DATE

CONSULTANT ENGINEER

PROCIVIL
CONSULTING ENGINEERING

Specialist Civil Engineering Design Consultants

Commitment | Communication | Collaboration

PROCIVIL CONSULTING PTY LTD
ABN 51 759 386 062
SUITE 20, 45-51 RINGWOOD ST, RINGWOOD VIC 3134
PO BOX 164, RINGWOOD VIC 3134
P: (03) 8644 6834
E: info@procivil.com.au
www.procivil.com.au

CIVIL ENGINEERING DESIGN
RACHAEL MURRAY

TECHNICAL PEER REVIEW
KURT CHAMBERLAIN

REGISTERED & CHARTERED PROFESSIONAL ENGINEER
CHRIS PROCTOR

ORIENTATION

OR AS SHOWN

ORIGINAL SCALE & SHEET SIZE
AS SHOWN @ A1

HEIGHT DATUM
AHD

COORDINATE DATUM
MGA 94 ZONE 55

SURVEY DATE
N/A

AERIAL IMAGE DATE
28-11-2021

LOCAL GOVERNMENT AREA
SHIRE OF CARDINIA

CLIENT

CLIENT PROJECT MANAGER / CONTACT
SHARAD KUMAR | CARDINIA SHIRE COUNCIL

COMMUNITY CONSULTATION PLAN

ROAD AND DRAINAGE RECONSTRUCTION WORKS

LAWSONS ROAD, ELIZABETH COURT, ALFRED GROVE,
RONALD ROAD AND ROYAL PARADE, EMERALD

GENERAL LAYOUT PLAN

PROJECT No.	PC22007F
SHEET No.	08 OF 18
VERSION	00
DWG No.	PC22007F -08 - 00

LEGEND


ASPHALT ROAD PAVEMENT

CONCRETE KERB AND CHANNEL

PAVEMENT LINE MARKING



WARNING
BEWARE OF UNDERGROUND SERVICES
THE LOCATION OF EXISTING UNDERGROUND SERVICES ARE APPROXIMATE ONLY AND THEIR EXACT POSITION SHOULD BE PROVEN ON SITE. NO GUARANTEE IS GIVEN THAT ALL EXISTING SERVICES ARE SHOWN.

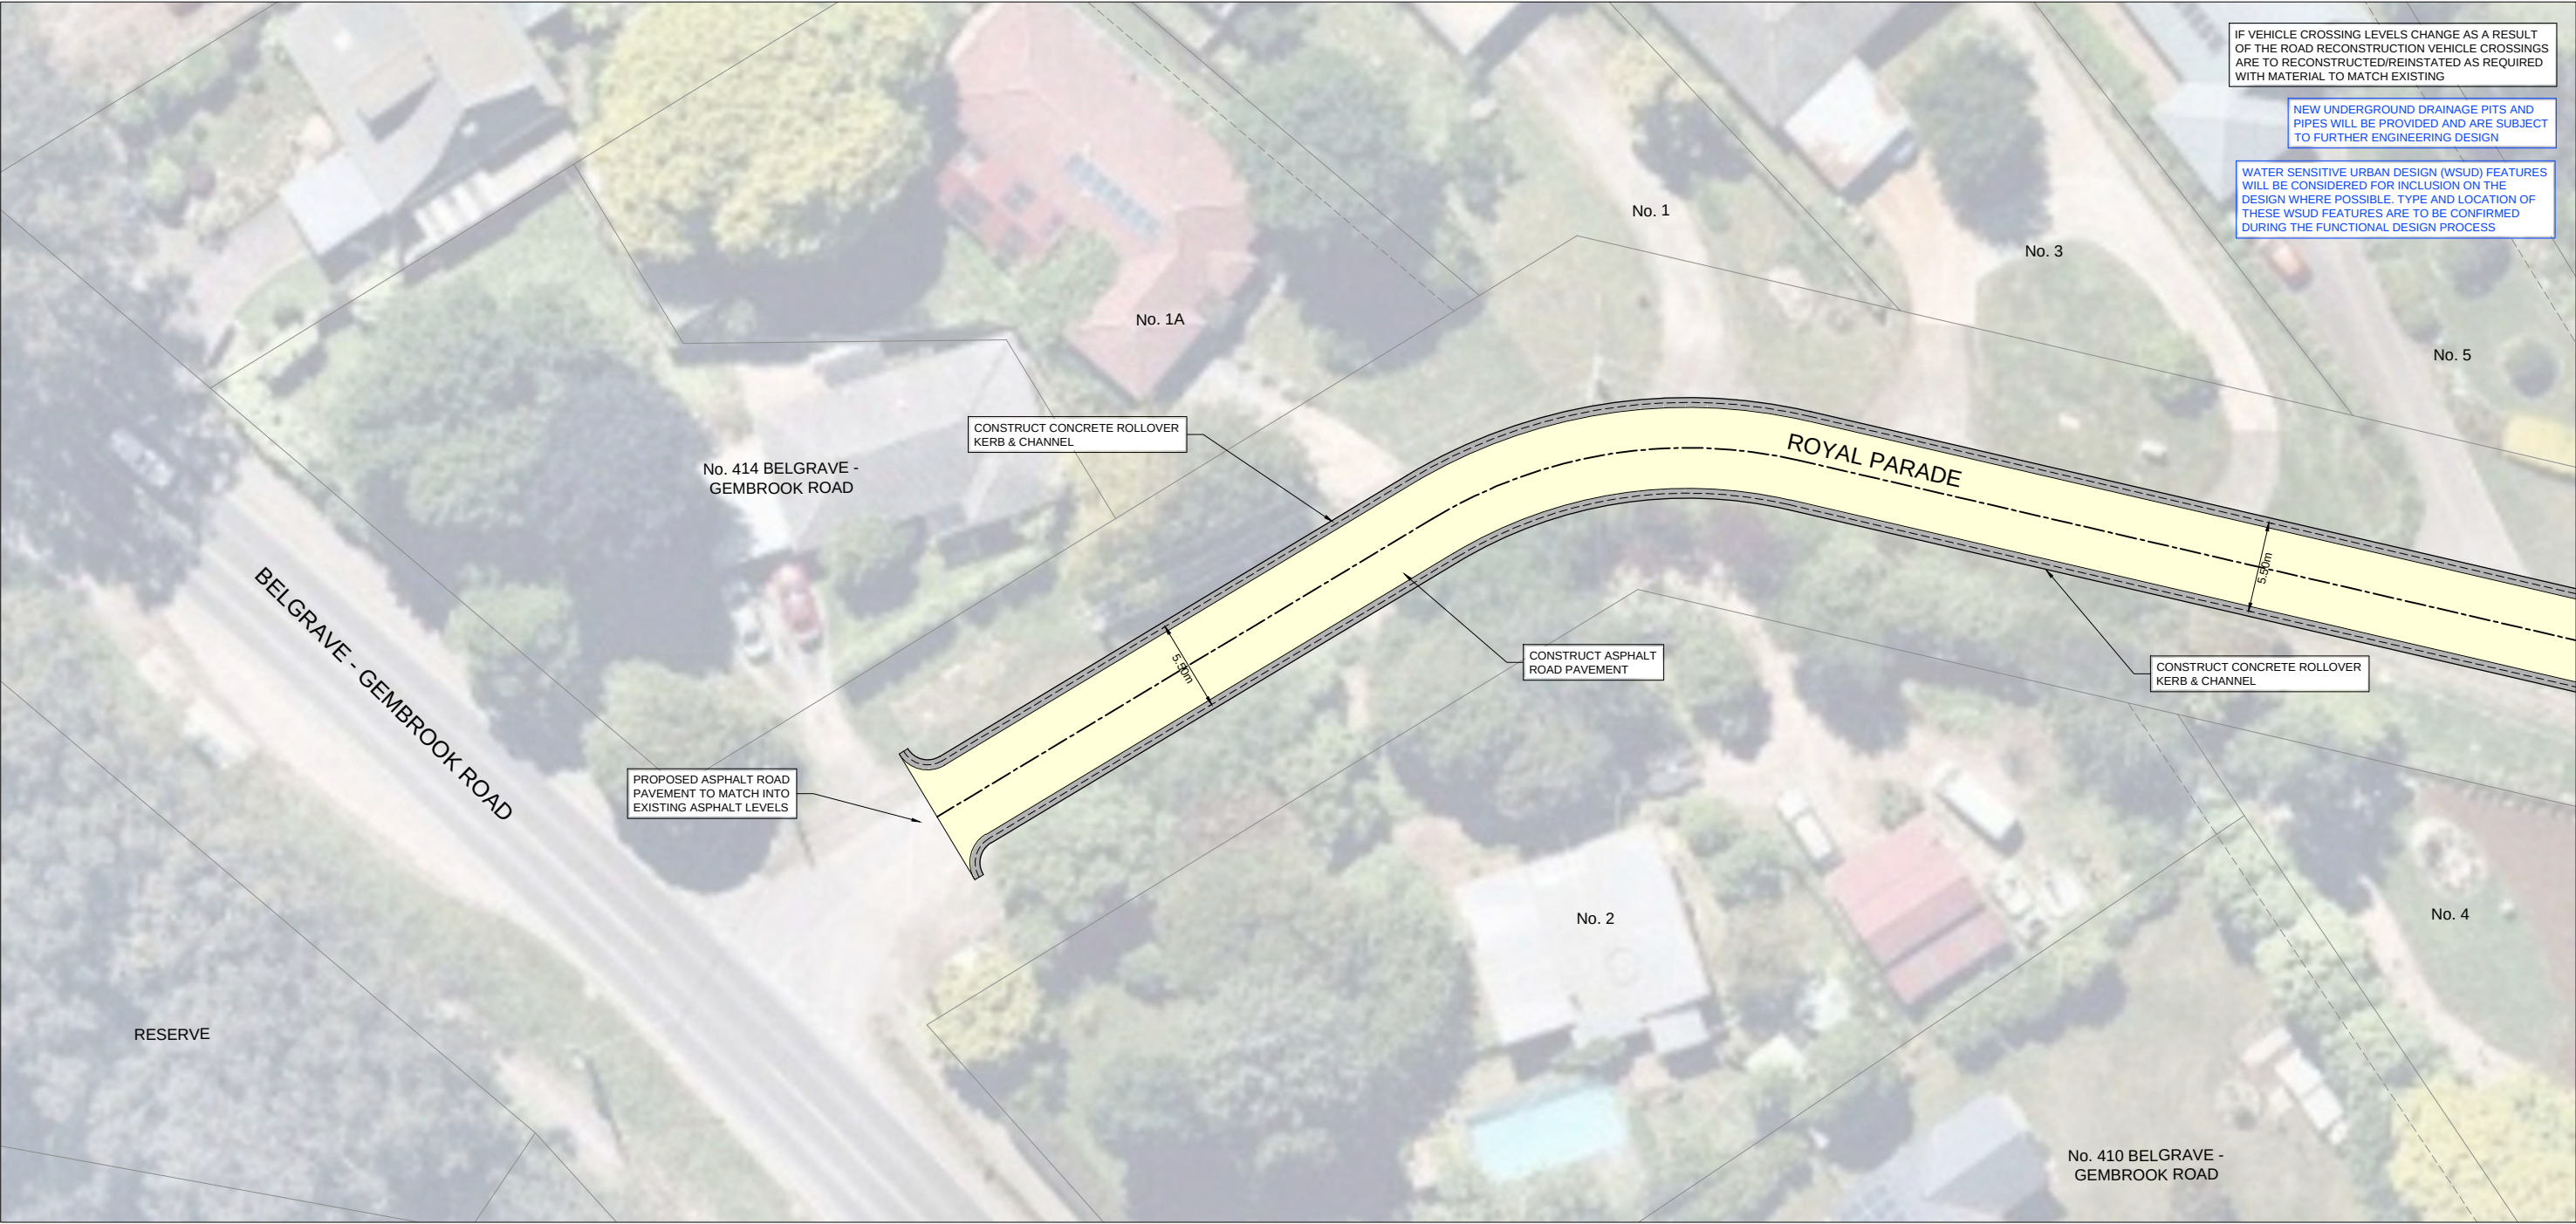

GENERAL LAYOUT PLAN



		CONSULTANT ENGINEER  Specialist Civil Engineering Design Consultants Commitment Communication Collaboration	PROCIVIL CONSULTING PTY LTD ABN 51 759 386 062 SUITE 20, 45-51 RINGWOOD ST, RINGWOOD VIC 3134 PO BOX 164, RINGWOOD VIC 3134 P: (03) 8644 6834 E: info@procivil.com.au www.procivil.com.au	ORIENTATION  OR AS SHOWN	ORIGINAL SCALE & SHEET SIZE AS SHOWN @ A1 HEIGHT DATUM AHD COORDINATE DATUM MGA 94 ZONE 55 SURVEY DATE N/A AERIAL IMAGE DATE 28-11-2021	LOCAL GOVERNMENT AREA SHIRE OF CARDINIA CLIENT  CLIENT PROJECT MANAGER / CONTACT SHARAD KUMAR CARDINIA SHIRE COUNCIL	COMMUNITY CONSULTATION PLAN ROAD AND DRAINAGE RECONSTRUCTION WORKS LAWSONS ROAD, ELIZABETH COURT, ALFRED GROVE, RONALD ROAD AND ROYAL PARADE, EMERALD GENERAL LAYOUT PLAN	PROJECT No. PC22007F SHEET No. 09 OF 18 VERSION 00 DWG No. PC22007F -09 - 00				
00	COMMUNITY CONSULTATION PLAN	08-06-2022										
VER	DESCRIPTION	DATE										