


SIGN SCHEDULE

#18		R3-1	#22		W6-V2-2(L)
#19		W3-4	#23		W6-V2-2(R)
#20		W5-10	#27		W8-2(20)
#21		W6-2			


NOTES:

1. LINE MARK AS SHOWN AND REMOVE ANY REDUNDANT MARKINGS IN ACCORDANCE WITH VICROADS TRAFFIC ENGINEERING MANUAL - VOLUME 2 PART 2.02 - SUPPLEMENT TO AS 1742.2:2009.
2. SUPPLY AND INSTALL R.R.P.M.'s IN ACCORDANCE WITH VICROADS TRAFFIC ENGINEERING MANUAL - VOLUME 2 PART 2.02 - SUPPLEMENT TO AS 1742.2:2009.
3. SUPPLY AND INSTALL SIGNS AS SHOWN IN ACCORDANCE WITH VICROADS TRAFFIC ENGINEERING MANUAL - VOLUME 2 PART 2.02 - SUPPLEMENT TO AS 1742.2:2009.
4. EXISTING SIGNAGE TO BE RETAINED IN PLACE, UNLESS NOTED OTHERWISE.
5. ALL LANE DIMENSIONS QUOTED ARE TO THE CENTRE OF LINE MARKING.

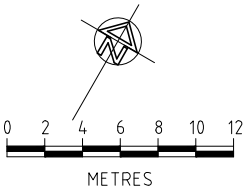


LEGEND

	PROPOSED B2 KERB
	PROPOSED 300mm WIDE EDGE STRIP
	EXISTING COMMUNICATION SERVICE
	EXISTING DRAINAGE PIPE
	EXISTING UNDERGROUND POWERLINES
	EXISTING GAS SERVICE
	EXISTING SEWER SERVICE
	EXISTING RECYCLED WATER PIPE
	EXISTING WATER SERVICE
	PROPOSED DRAINAGE SIDE ENTRY PIT
	PROPOSED NEW FOOTPATH
	PROPOSED ASPHALT PAVEMENT
	PROPOSED CONCRETE PAVEMENT
	PROPOSED UNBROKEN PAINTED LINE 100mm WIDE
	PROPOSED GIVE WAY LINE 0.6m x 0.6m GAP 300mm WIDE THEN 150mm WIDE
	PROPOSED RAMP LINEMARKING
	PROPOSED ZEBRA CROSSING LINEMARKING 0.6m x 0.6m 3.0m WIDE
	WARNING TACTILE GROUND SURFACE INDICATORS
	PROPOSED SIGN

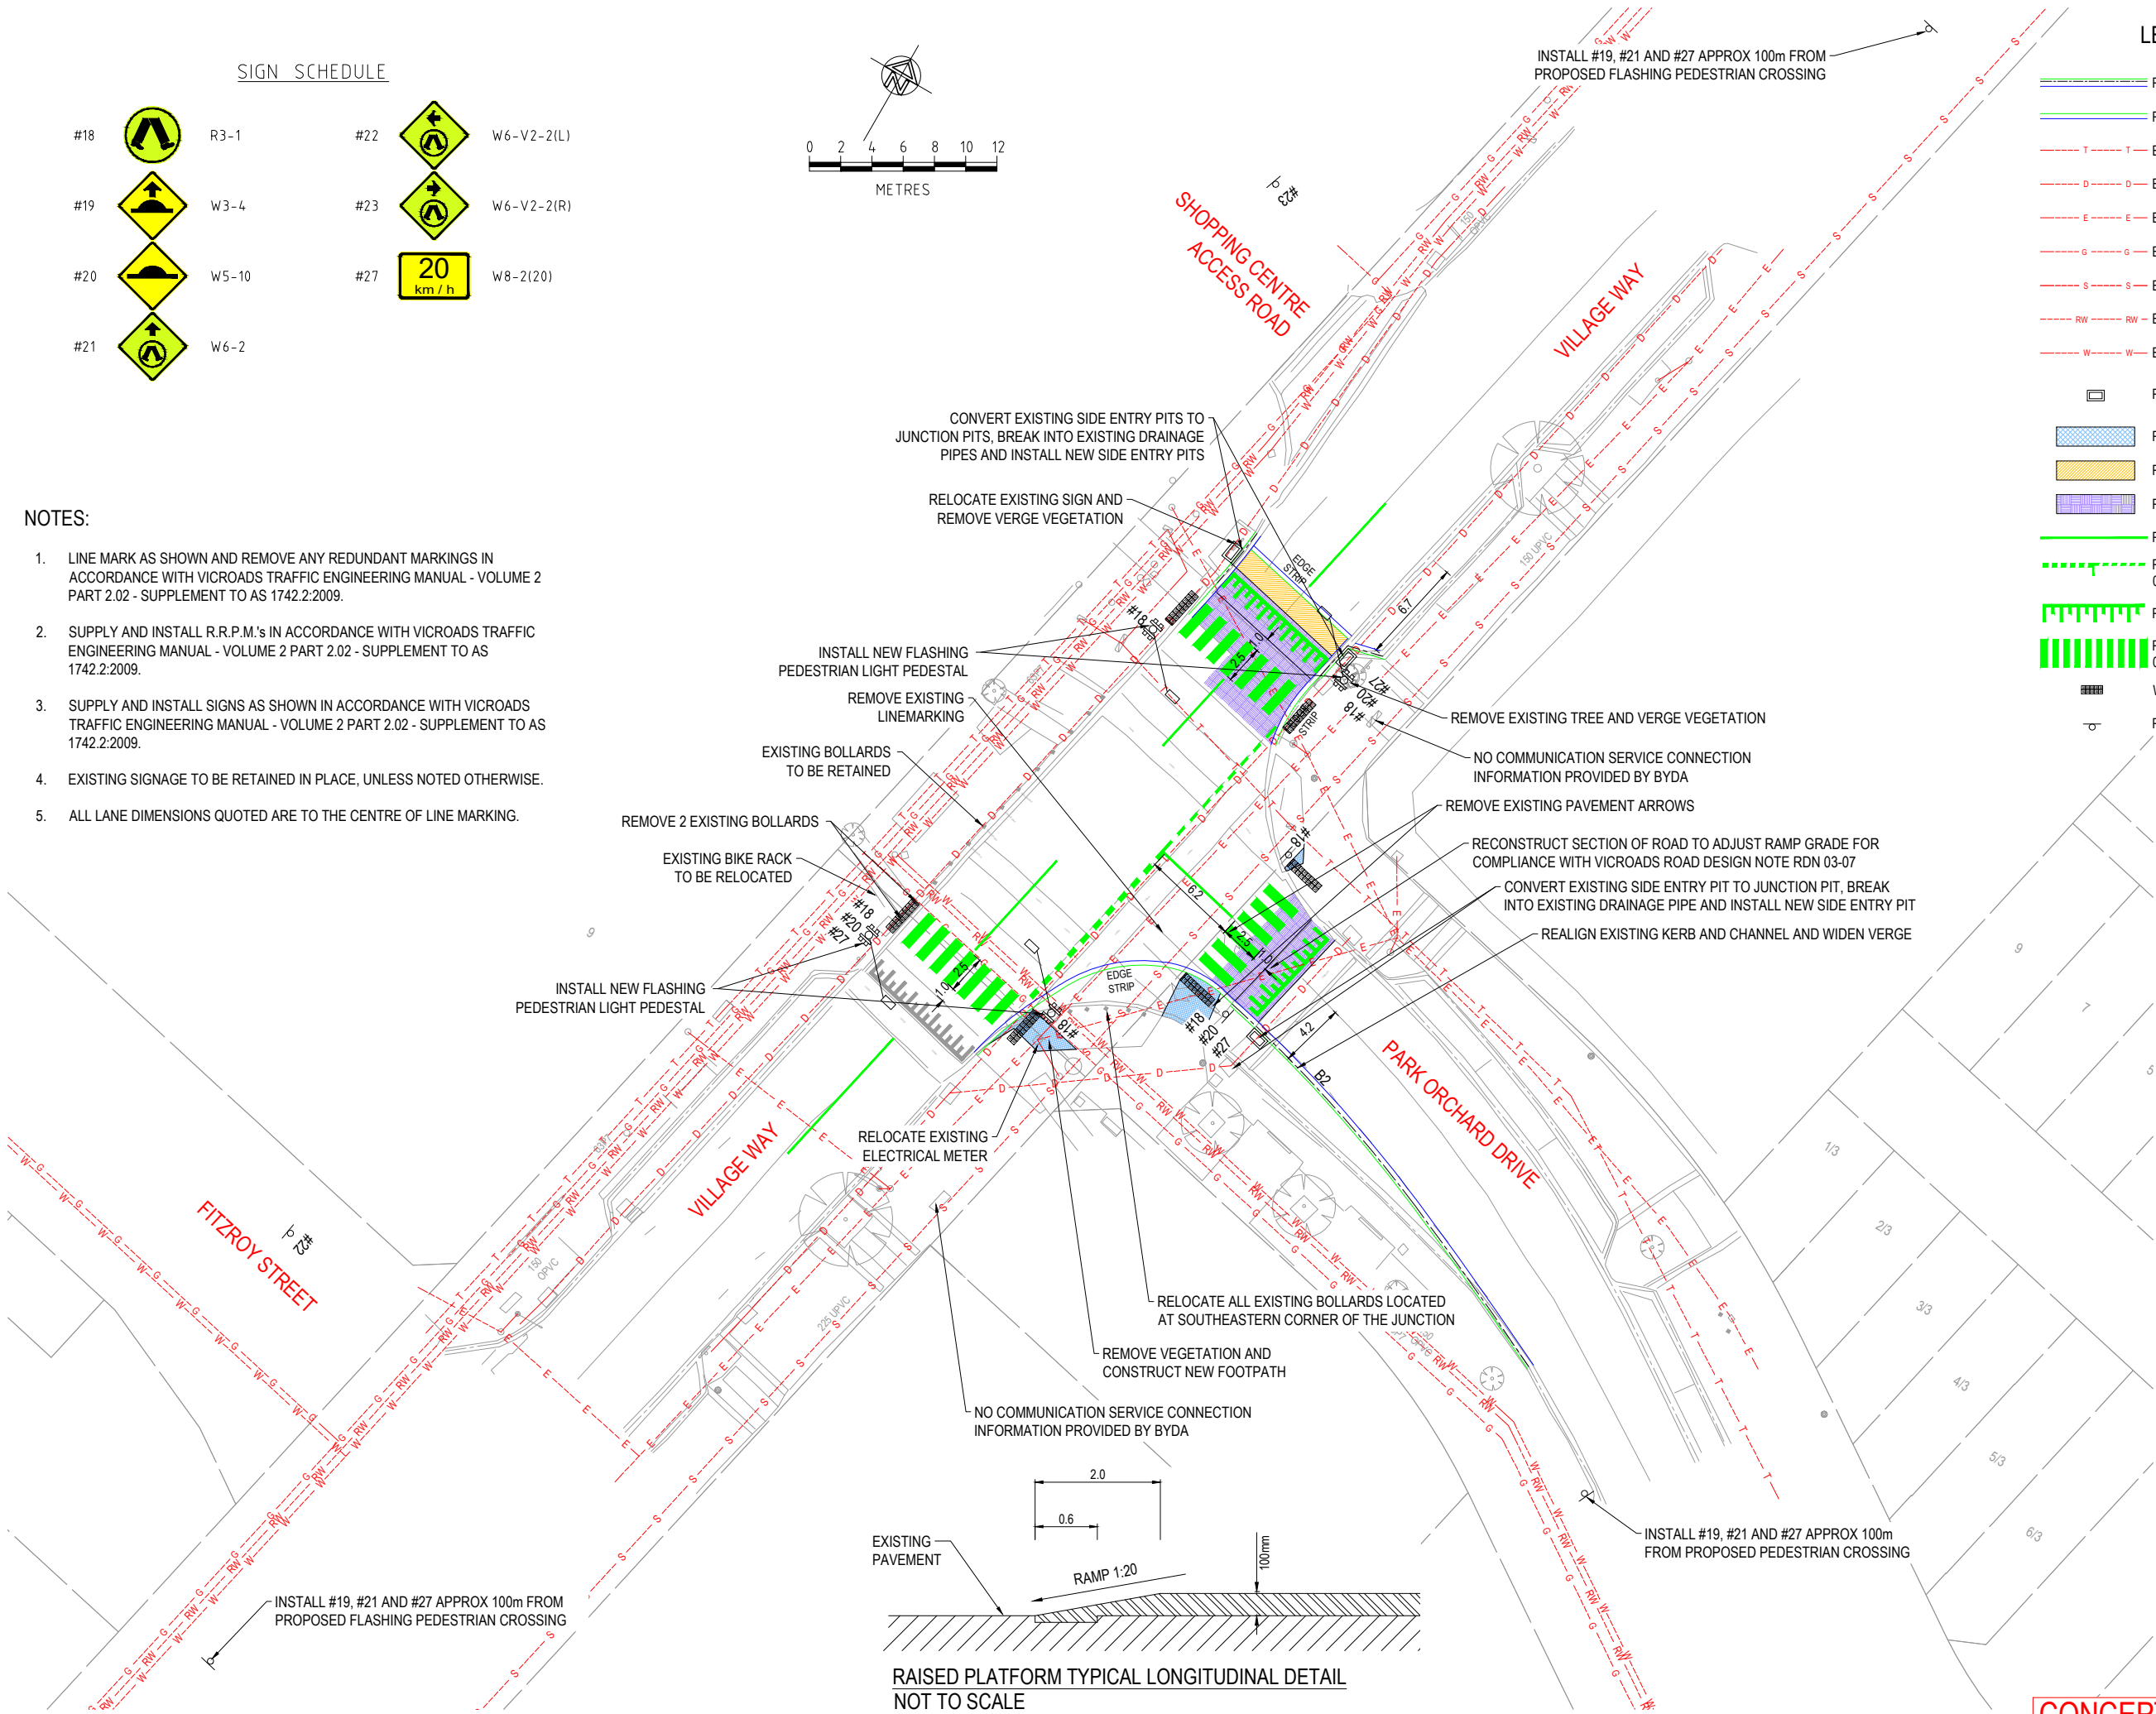



A	MINOR UPDATES	23/01/2024
Letter	REVISIONS	Date
Licensed Surveyor F.W.THEXTON And Associates 105 Priors Road The Patch VIC 3782 mobile 0417 146 572 email frank@weston@fwdos.com.au		
SETTING OUT OF WORK IS THE RESPONSIBILITY OF THE CONTRACTOR. ALL DIMENSIONS TO BE CHECKED ON SITE. DISCREPANCIES TO BE REPORTED IMMEDIATELY TO THE SUPERINTENDENT. THIS DRAWING SHALL BE READ IN CONJUNCTION WITH THE SPECIFICATION.		
Designed and Documented by hds Waverley Business Centre 21-23 Aristoc Road Glen Waverley VIC 3150 Telephone: 03 9550 1858 Email: vic@hdsaustralia.com.au		
Client CARDINIA SHIRE COUNCIL		
Project VILLAGE WAY FLASHING ZEBRA CROSSING PAKENHAM CONCEPT		
Drawn: HZ	Checked: RM	
Scales: As shown	Sheets in Set: 1	
Drawing Number: CS1AU-C01A December 2023		

CONCEPT

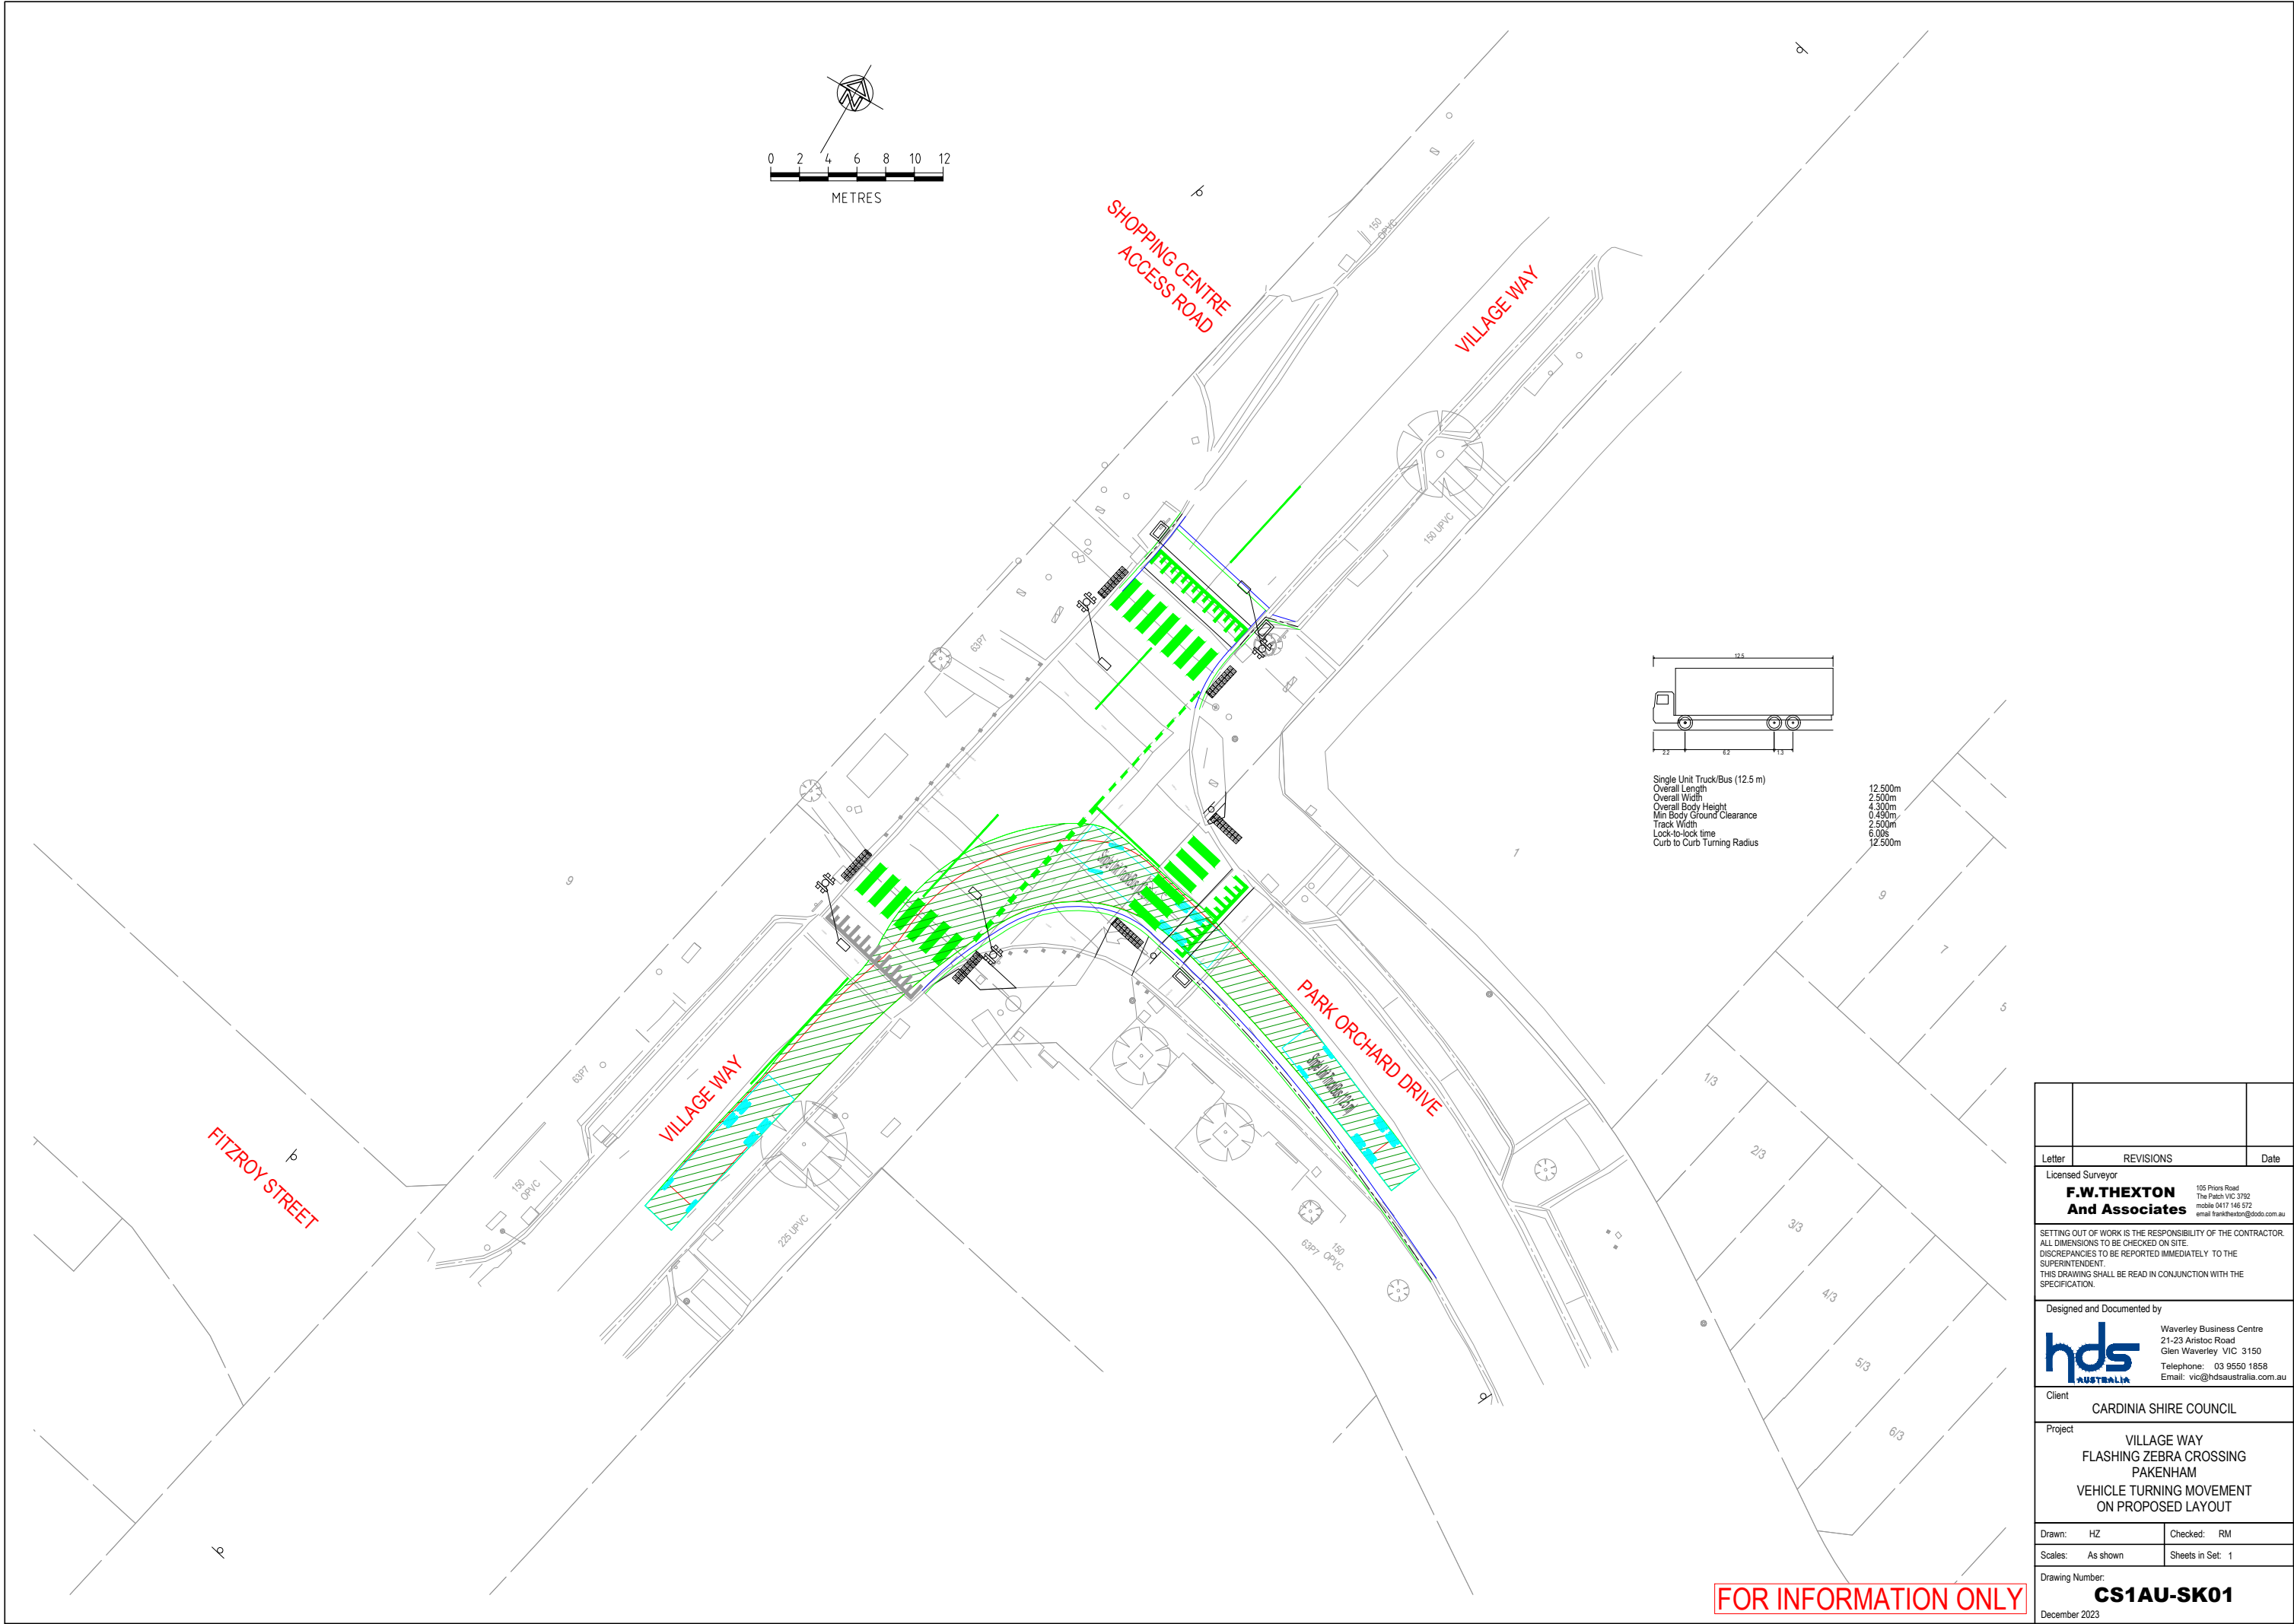

FOR INFORMATION ONLY

Letter		REVISIONS	
Licensed Surveyor		Date	
F.W.THEXTON And Associates		105 Priors Road The Patch VIC 3782 mobile 0417 146 572 email frankthexton@fwdodo.com.au	
SETTING OUT OF WORK IS THE RESPONSIBILITY OF THE CONTRACTOR. ALL DIMENSIONS TO BE CHECKED ON SITE. DISCREPANCIES TO BE REPORTED IMMEDIATELY TO THE SUPERINTENDENT. THIS DRAWING SHALL BE READ IN CONJUNCTION WITH THE SPECIFICATION.			
Designed and Documented by			
		Waverley Business Centre 21-23 Aristoc Road Glen Waverley VIC 3150 Telephone: 03 9550 1858 Email: vic@hdsaustralia.com.au	
Client			
CARDINIA SHIRE COUNCIL			
Project			
VILLAGE WAY FLASHING ZEBRA CROSSING PAKENHAM VEHICLE TURNING MOVEMENT ON PROPOSED LAYOUT			
Drawn: HZ		Checked: RM	
Scales: As shown		Sheets in Set: 1	
Drawing Number:			
CS1AU-SK01			
December 2023			

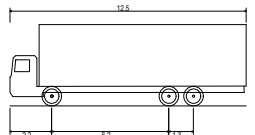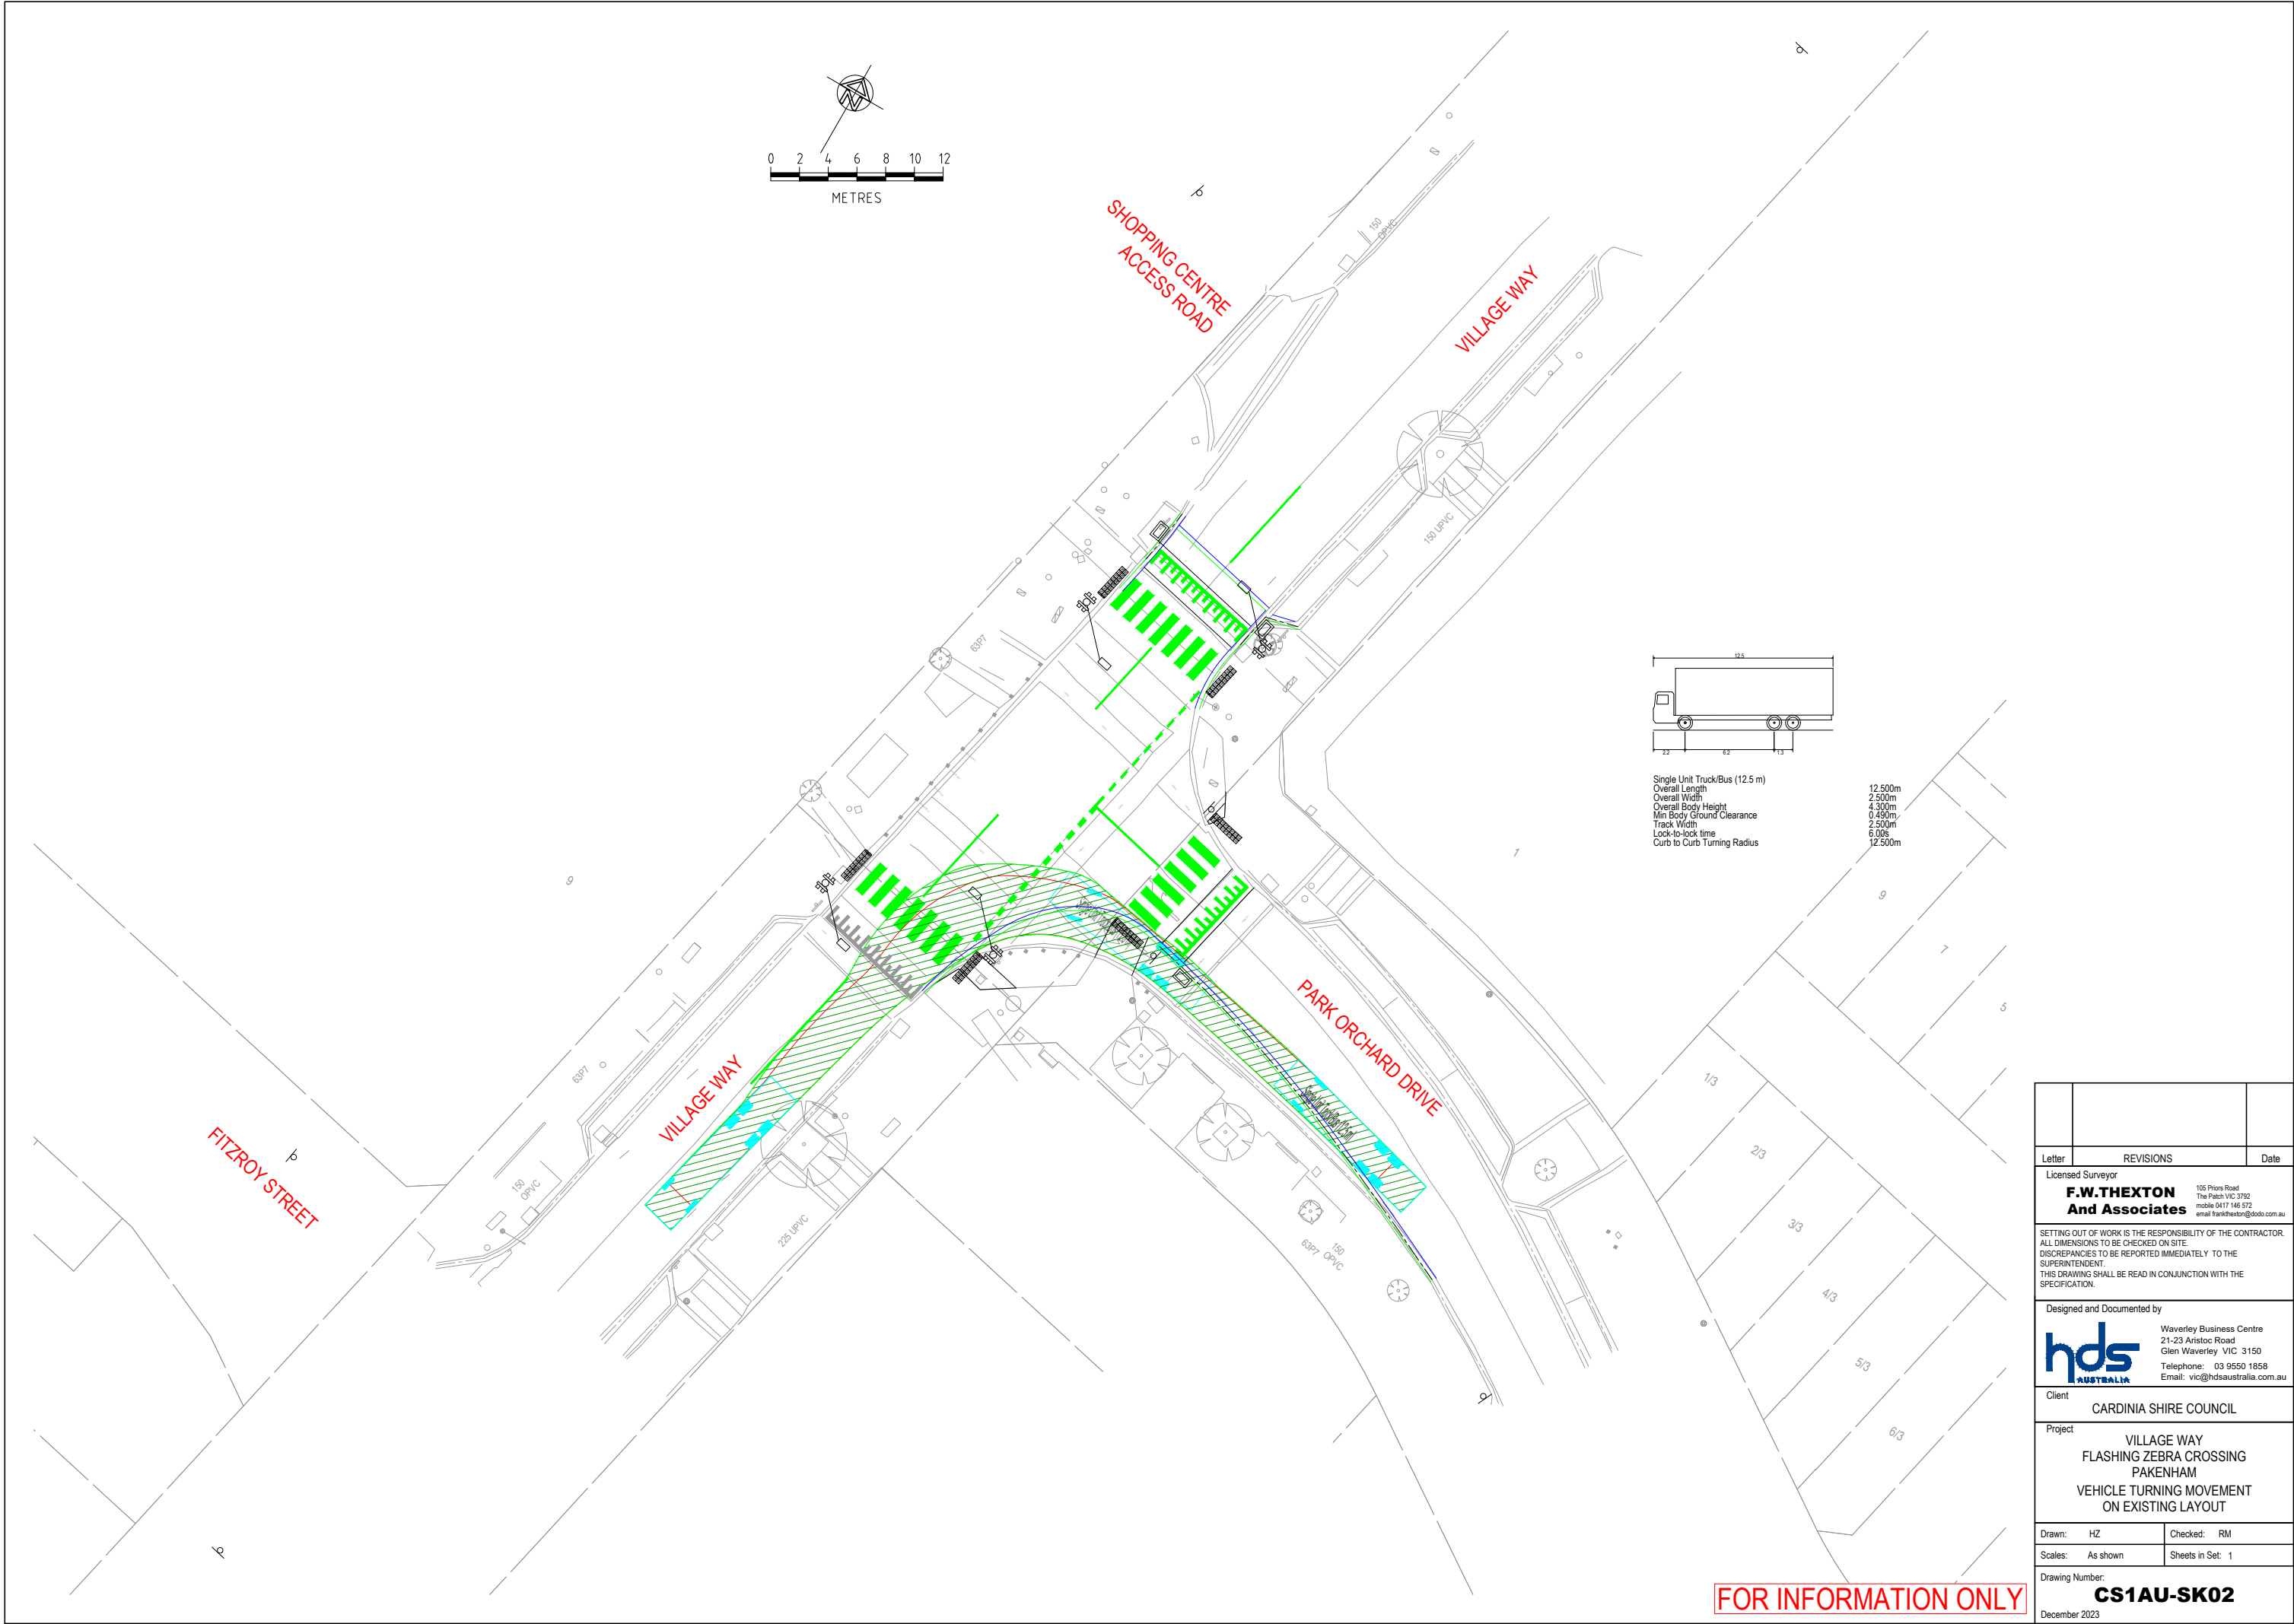

Single Unit Truck/Bus (12.5 m)	12.500m
Overall Length	2.500m
Overall Width	4.300m
Overall Body Height	0.450m
Min Body Ground Clearance	2.500m
Track Width	6.00s
Lock-to-lock time	12.500m
Curb to Curb Turning Radius	

Letter	REVISIONS	Date
Licensed Surveyor F.W.THEXTON And Associates 105 Priors Road The Patch VIC 3782 mobile 0417 146 572 email frank@thexton@fwdos.com.au		
SETTING OUT OF WORK IS THE RESPONSIBILITY OF THE CONTRACTOR. ALL DIMENSIONS TO BE CHECKED ON SITE. DISCREPANCIES TO BE REPORTED IMMEDIATELY TO THE SUPERINTENDENT. THIS DRAWING SHALL BE READ IN CONJUNCTION WITH THE SPECIFICATION.		
Designed and Documented by hds AUSTRALIA Waverley Business Centre 21-23 Aristoc Road Glen Waverley VIC 3150 Telephone: 03 9550 1858 Email: vic@hdsaustralia.com.au		
Client CARDINIA SHIRE COUNCIL		
Project VILLAGE WAY FLASHING ZEBRA CROSSING PAKENHAM VEHICLE TURNING MOVEMENT ON EXISTING LAYOUT		
Drawn: HZ	Checked: RM	
Scales: As shown	Sheets in Set: 1	
Drawing Number: CS1AU-SK02 December 2023		

FOR INFORMATION ONLY