


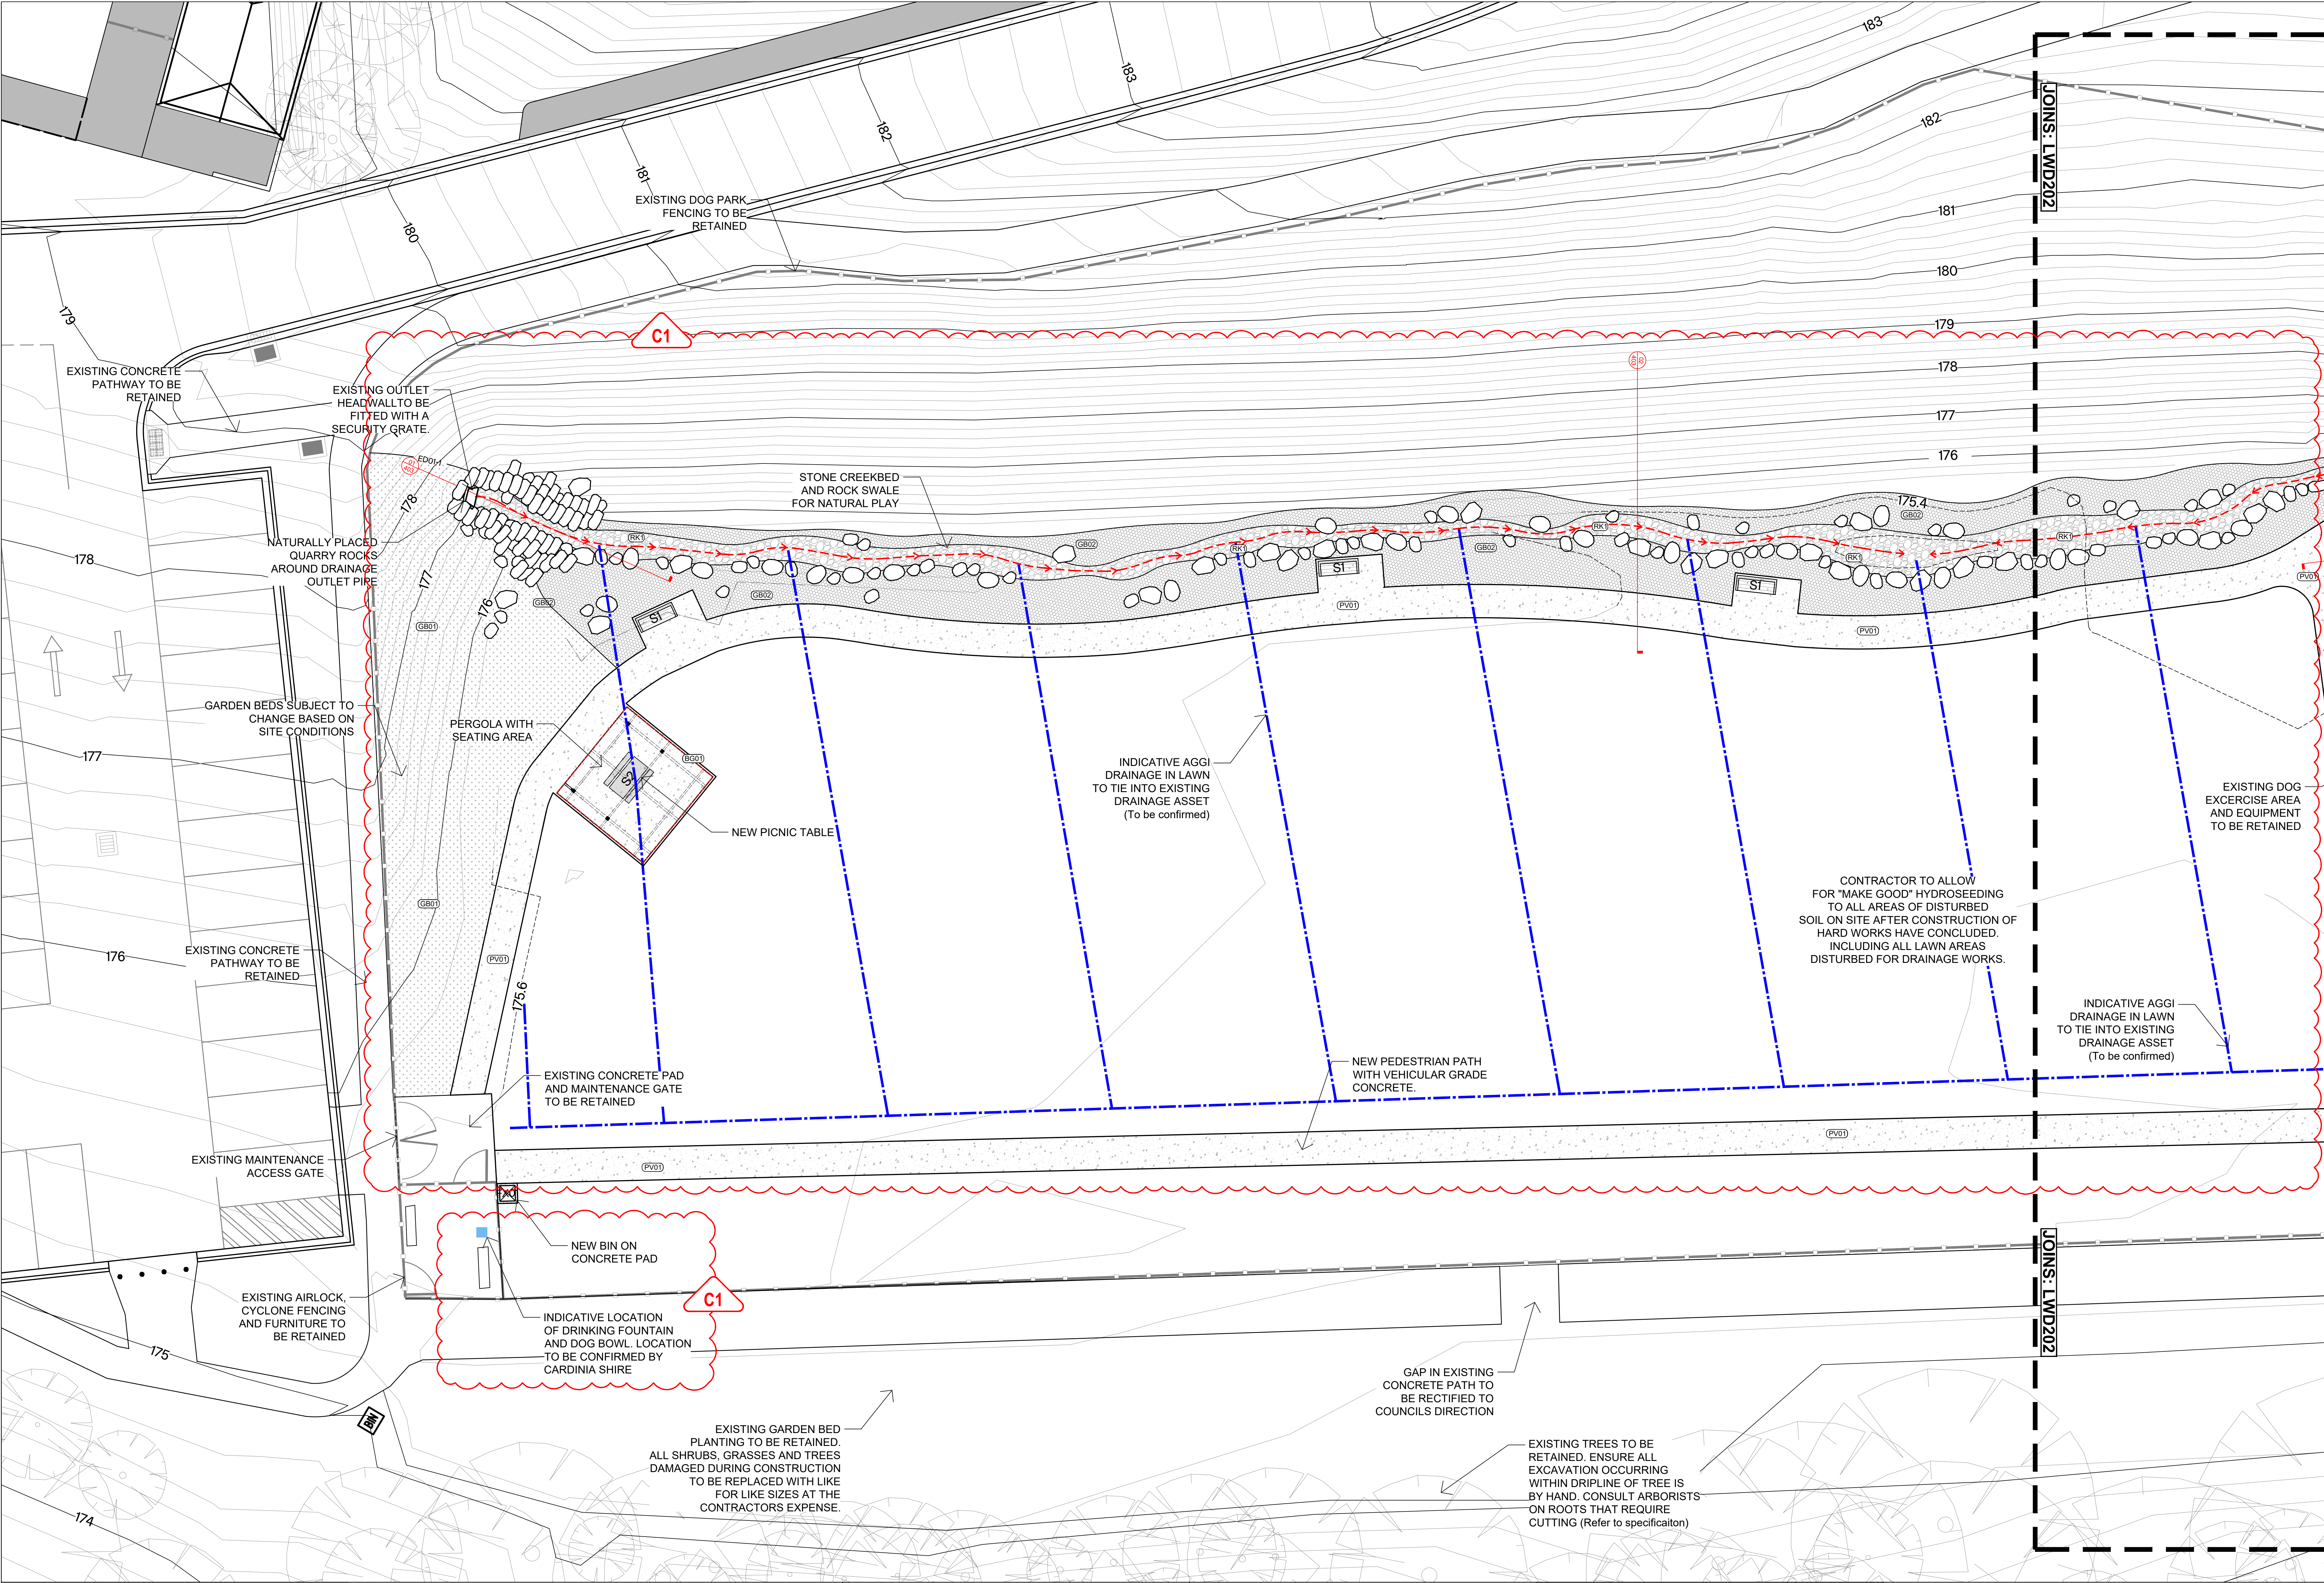

- LEGEND**
- EXISTING TREE TO BE RETAINED (Refer to site survey and arborist's report)
 - CONCRETE PATH (VEHICULAR) (Refer Detail and Specifications)
 - HYDROSEEDED LAWN (Refer Detail and Specifications)
 - MULCH GARDEN BED (Refer Detail and Specifications)
 - GRAVEL GARDEN BED (Refer Detail and Specifications)
 - ROCK SWALE CHANNEL (Refer Detail and Specifications)
 - TIMBER EDGE (Refer To Specifications)
 - QUARRY ROCK (Refer To Specifications)
 - TREE PLANTING (Refer Planting Schedule/Detail)
 - EXISTING CHAIN MESH FENCE (Refer Detail and Specifications)
 - 1500mm CHAIN MESH FENCE (Refer Detail and Specifications)
 - 1500mm PEDESTRIAN GATE (Refer To Specifications)
 - 3400mm MAINTENANCE GATE (Refer To Specifications)
 - BENCH SEAT (Refer Detail and Specifications)
 - PICNIC TABLE (Refer Detail and Specifications)
 - PERGOLA STRUCTURE (Refer Detail and Specifications)
 - BIN (Refer Specifications)
 - DRINKING FOUNTAIN (Refer Specifications)
 - EXISTING MAJOR CONTOUR
 - EXISTING MINOR CONTOUR
 - PROPOSED CONTOUR
 - PROPOSED TOP OF ROCK LEVEL
 - CENTERLINE OF SWALE
 - INDICATIVE AGGI DRAIN (Refer Specifications)
 - SECTION LINE

PROJECT:
**ALMA TRELOAR DOG PARK
UPGRADES**

TITLE:
**SURFACE TREATMENT
& LEVELS PLAN**

CLIENT:
CARDINIA SHIRE COUNCIL

DIAL BEFORE YOU DIG
www.1100.com.au

DRAWN BY:
EH/BP
DRAWING NO.
LWD201
CHECKED BY:
BP
REVISION NO.
C1
JOB NO.
ALMA01
DATE
17/03/2026

SCALE:
1:100 at A0
1:200 at A2
0 1 2 3 4 5 6 7m

REVISIONS

REVISION:	DATE:	DESCRIPTION:
P1	19/08/2024	DRAFT ISSUE
C1	17/03/2026	FOR CONSTRUCTION

LANDSCAPE ARCHITECT

**PAPWORTH
DESIGN**

PAPWORTH DESIGN PTY LTD
brendan@papworthdesign.com.au
0404 482587

